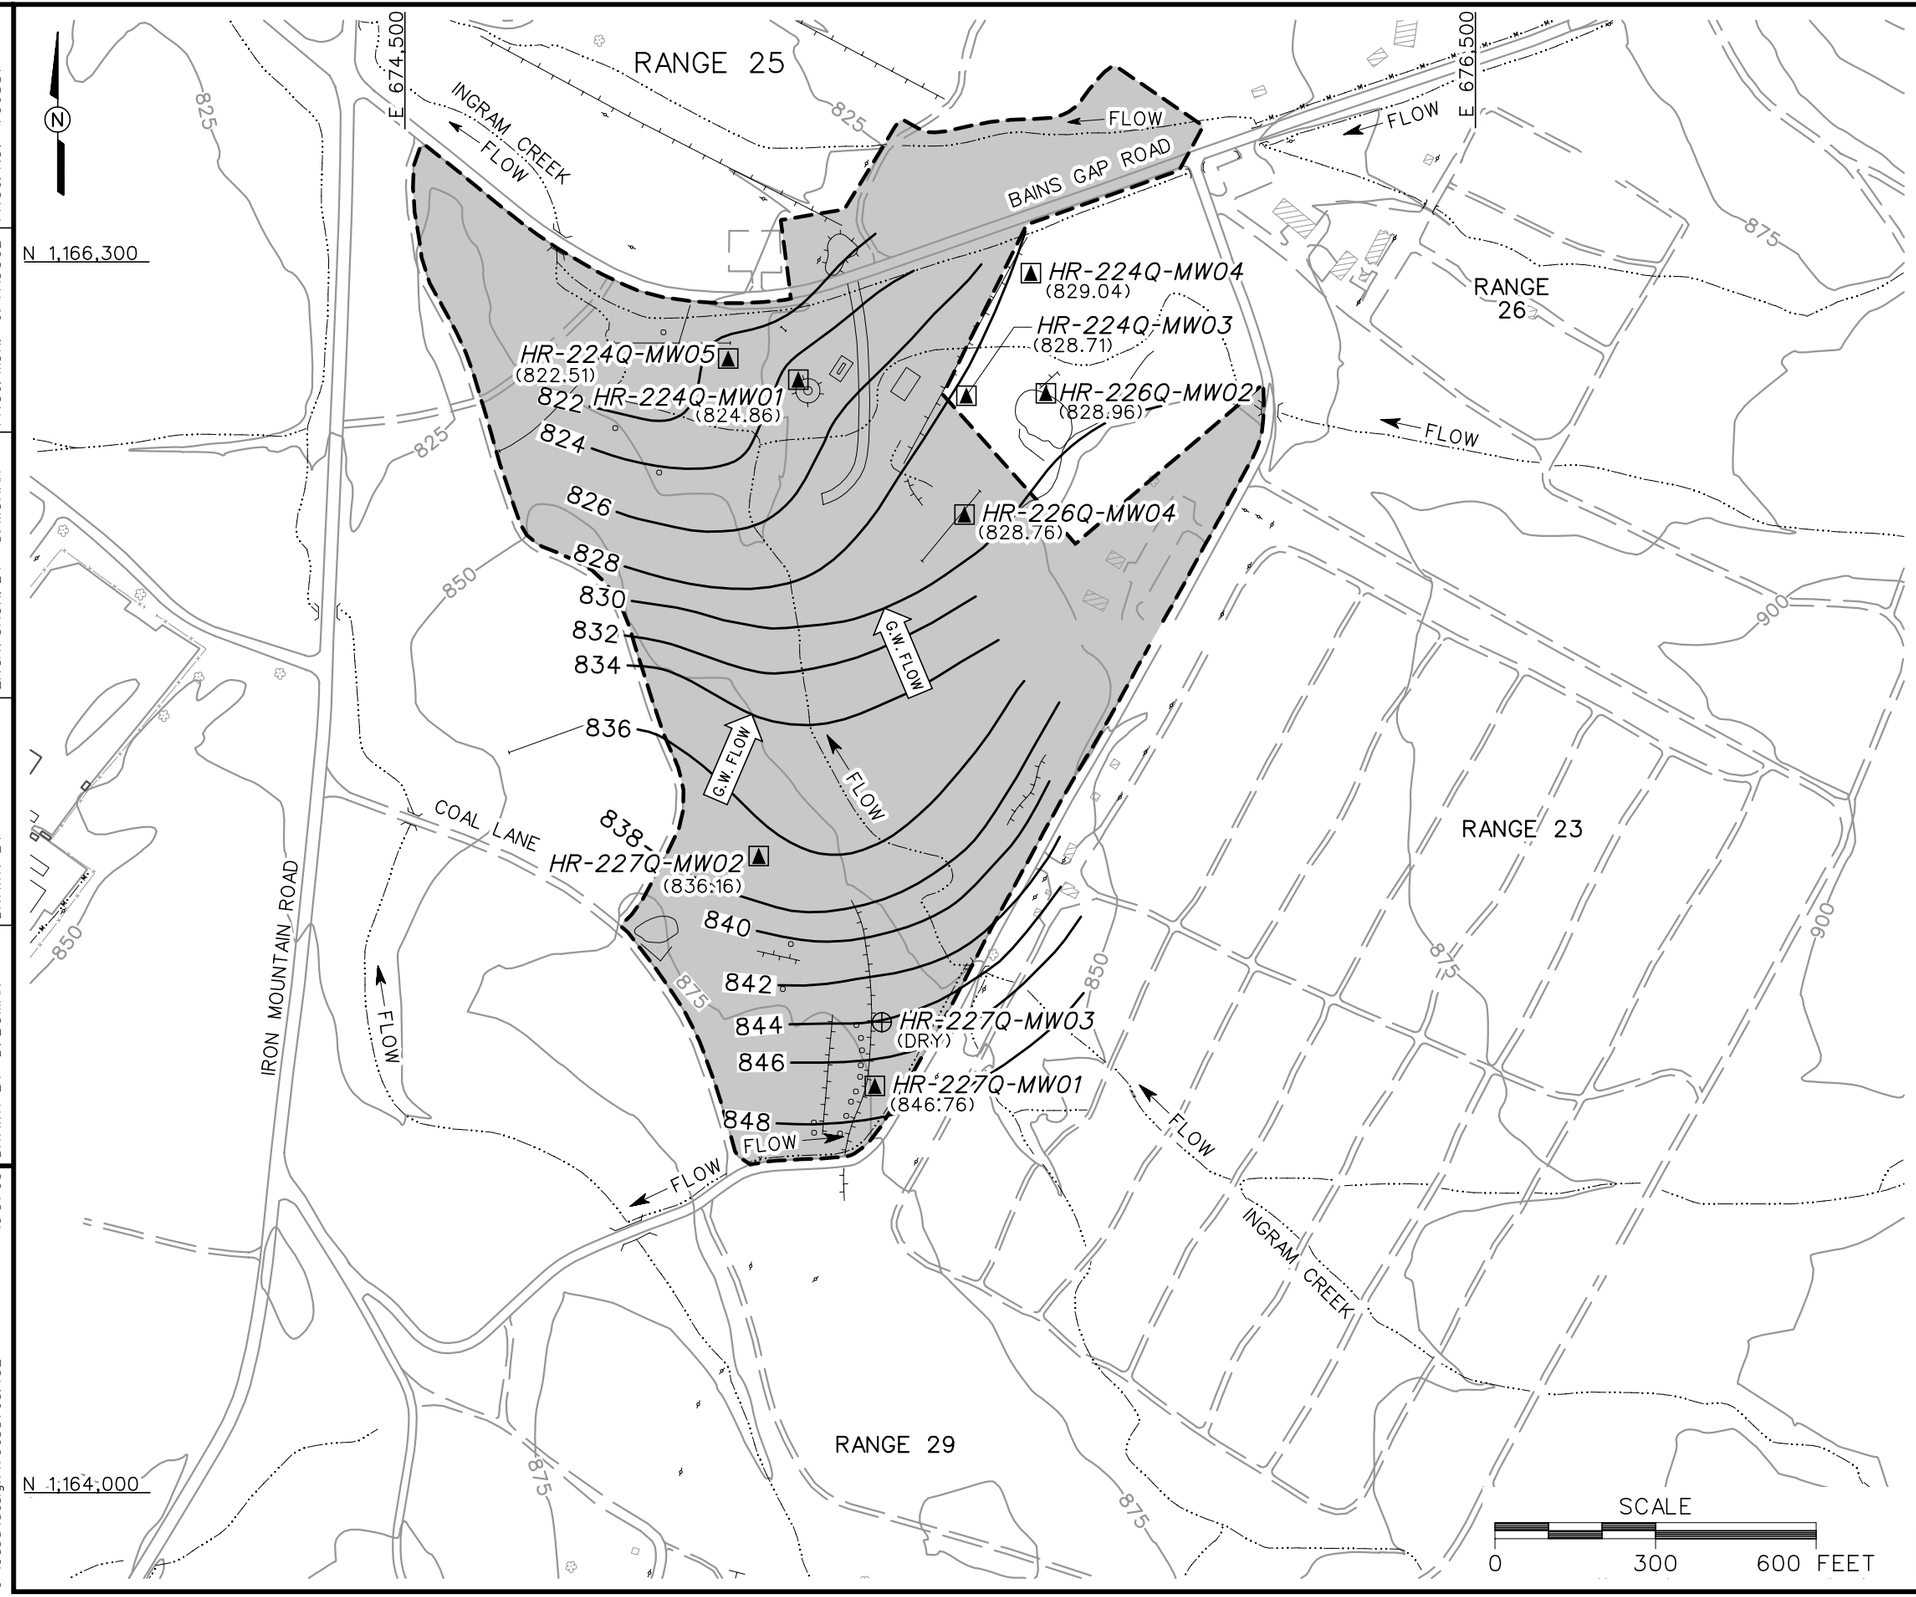

LEGEND

- UNIMPROVED ROADS AND PARKING
- PAVED ROADS AND PARKING
- FORMER BUILDING
- TOPOGRAPHIC CONTOURS (CONTOUR INTERVAL - 25 FOOT)
- GROUNDWATER ELEVATION CONTOUR (DASHED WHERE INFERRED)
- (846.76) GROUNDWATER ELEVATION (FT MSL) (JANUARY 2002)
- G.W. FLOW GROUNDWATER FLOW DIRECTION
- TREES / TREELINE
- AREA OF INVESTIGATION
- CULVERT WITH HEADWALL
- SURFACE DRAINAGE / CREEK
- UTILITY POLE
- BERM / MOUND
- TRENCH
- MONITORING WELL/GROUNDWATER, SURFACE AND SUBSURFACE SOIL SAMPLE LOCATION
- RESIDUUM MONITORING WELL LOCATION

SCALE
0 300 600 FEET

FIGURE 4-2
GROUNDWATER ELEVATION MAP
RANGES SOUTH OF RANGE 25,
PARCELS 224Q, 226Q, AND 227Q

U. S. ARMY CORPS OF ENGINEERS
MOBILE DISTRICT
FORT McCLELLAN
CALHOUN COUNTY, ALABAMA
Contract No. DACA21-96-D-0018

IT CORPORATION
A Member of The IT Group

DWG. NO.: ...\796887es.452
PROJ. NO.: 796887
INITIATOR: T. WINTON
PROJ. MGR.: J. YACOUB
DRAFT. CHCK. BY:
ENGR. CHCK. BY: S. MORAN
STARTING DATE: 05/14/02
DRAWN BY: D. BOMAR
DATE LAST REV.:
DRAWN BY:
05/31/02
10:31:03
bvanderg
c:\cadd\design\796887es.452