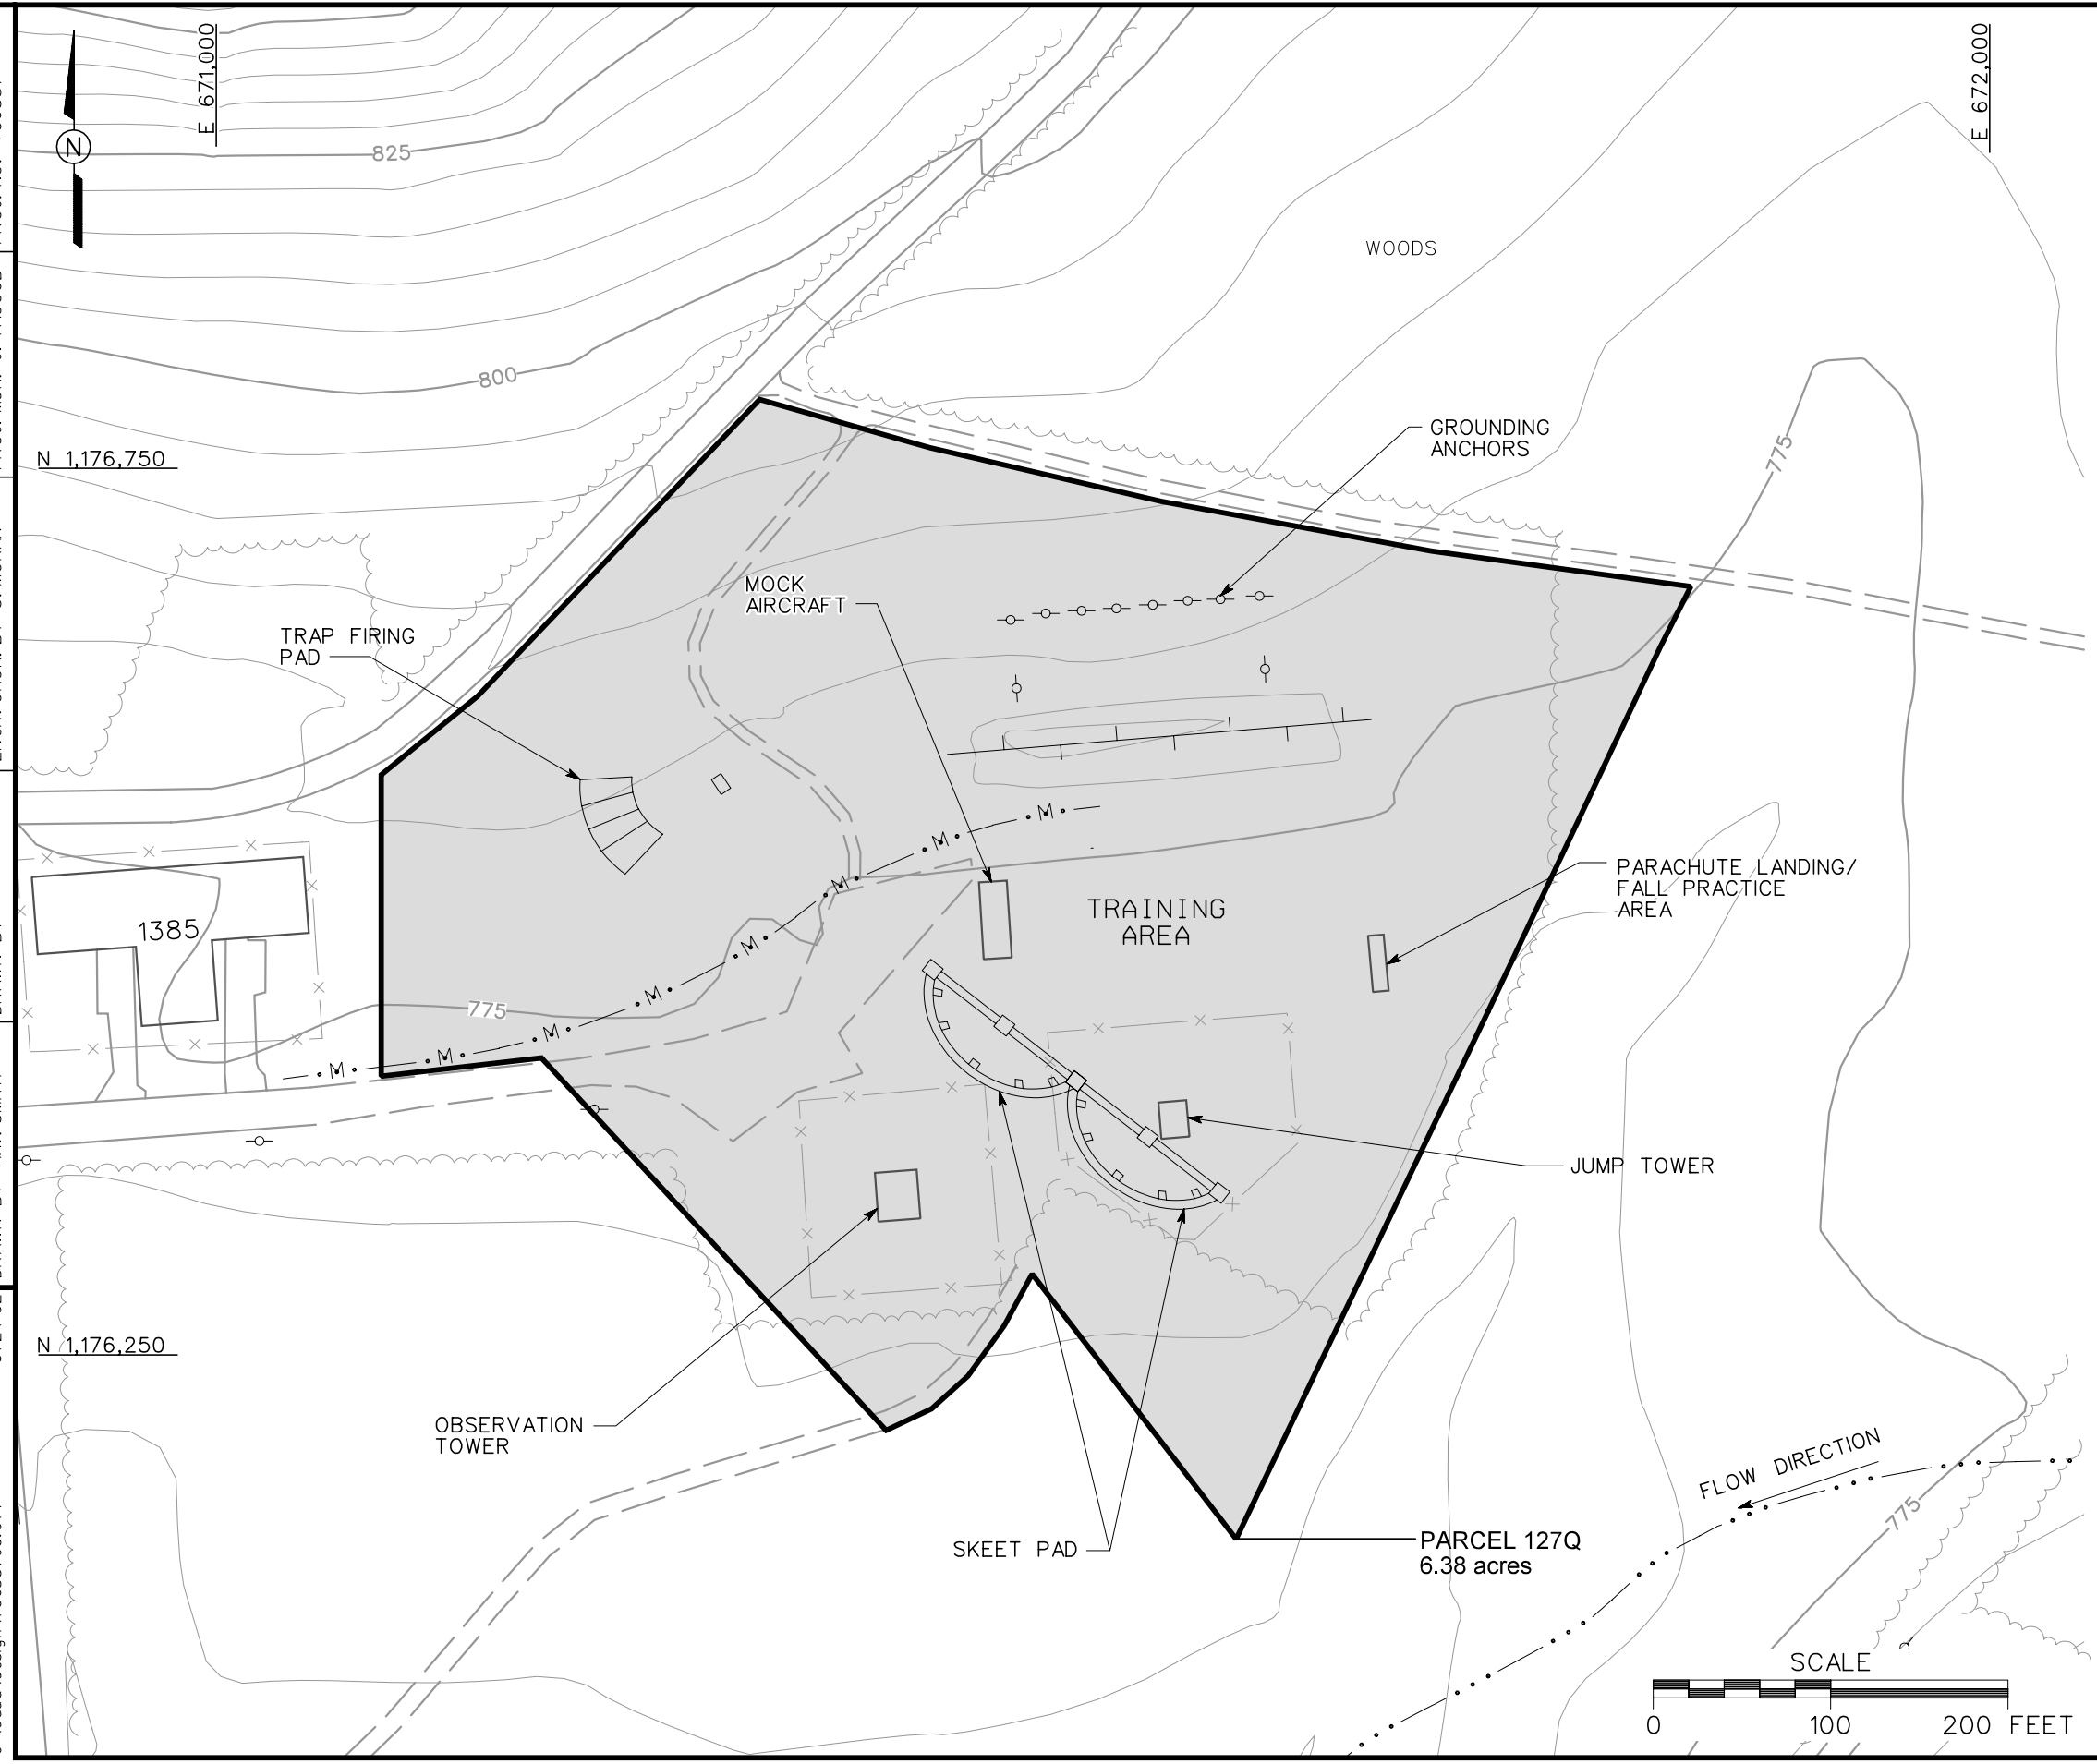

LEGEND

- UNIMPROVED ROADS AND PARKING
- PAVED ROADS AND PARKING
- BUILDING
- TOPOGRAPHIC CONTOURS (CONTOUR INTERVAL - 5 FOOT)
- TREES / TREELINE
- PARCEL BOUNDARY
- MANMADE SURFACE DRAINAGE FEATURE
- SURFACE DRAINAGE / CREEK
- FENCE
- UTILITY POLE
- BERM

FIGURE 1-2
SITE MAP
FORMER TRAP AND SKEET RANGE
PARCEL 127Q

U. S. ARMY CORPS OF ENGINEERS
MOBILE DISTRICT
FORT McCLELLAN
CALHOUN COUNTY, ALABAMA
Contract No. DACA21-96-D-0018

IT CORPORATION
A Member of The IT Group

DWG. NO.: ...\796887es.077
PROJ. NO.: 796887
INITIATOR: J. BROWN
PROJ. MGR.: J. YACOUB
DRAFT. CHCK. BY:
ENGR. CHCK. BY: S. MORAN
DATE LAST REV.:
DRAWN BY:
STARTING DATE: 05/18/00
DRAWN BY: A.W. SMITH
11/17/00
01:24:02
DBILLING
c:\cadd\design\796887es.077