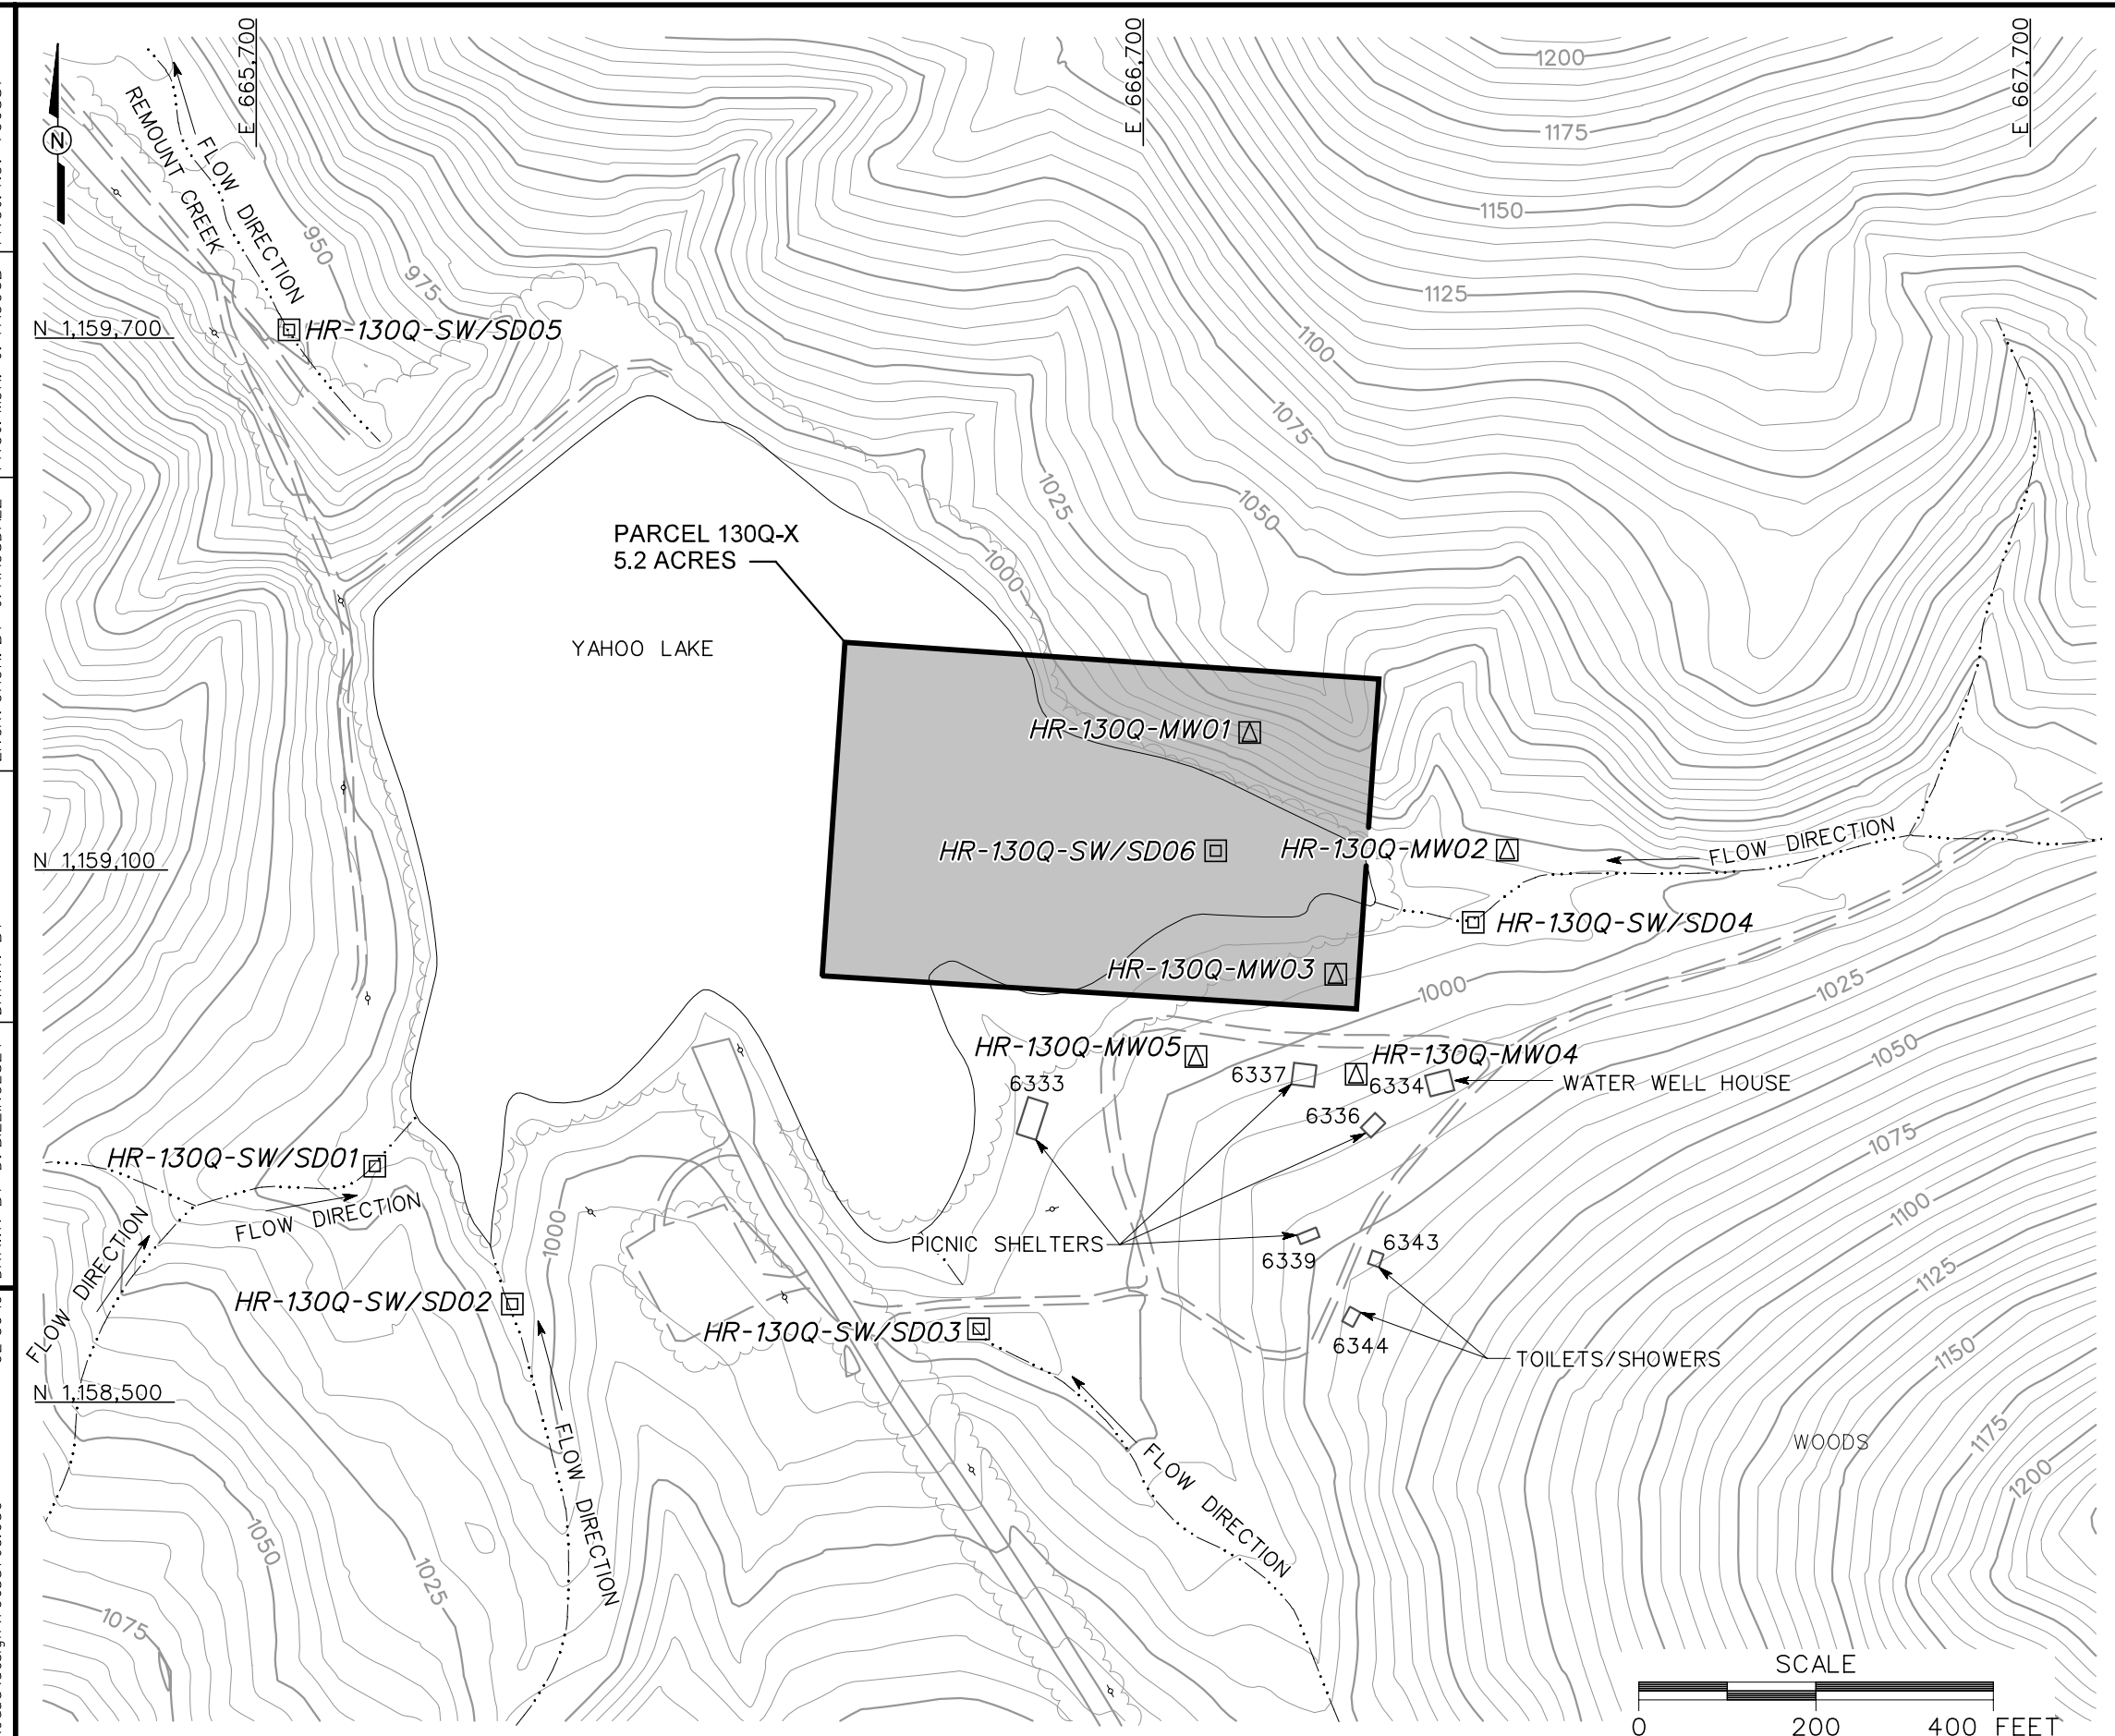

LEGEND

- UNIMPROVED ROADS AND PARKING
- PAVED ROADS AND PARKING
- BUILDING
- TOPOGRAPHIC CONTOURS (CONTOUR INTERVAL - 5 FOOT)
- TREES / TREELINE
- PARCEL BOUNDARY
- SURFACE DRAINAGE / CREEK
- UTILITY POLE
- PROPOSED SURFACE WATER/SEDIMENT SAMPLE LOCATION
- PROPOSED GROUNDWATER, SURFACE AND SUBSURFACE SOIL SAMPLE LOCATION

SCALE
0 200 400 FEET

FIGURE 4-1
PROPOSED SAMPLE LOCATIONS
FORMER MOCK VILLAGE AT
YAHOO LAKE
PARCEL 130Q-X

U. S. ARMY CORPS OF ENGINEERS
MOBILE DISTRICT
FORT McCLELLAN
CALHOUN COUNTY, ALABAMA
Contract No. DACA21-96-D-0018

IT CORPORATION
A Member of The IT Group

DWG. NO.: ...\796887es.050 | PROJ. NO.: 796887
INITIATOR: J. RAGSDALE | PROJ. MGR.: J. YACOUB
DRAFT. CHCK. BY: | ENGR. CHCK. BY: J. RAGSDALE
DATE LAST REV.: | DRAWN BY:
STARTING DATE: 02/24/00 | DRAWN BY: D. BILLINGSLEY
09/20/00 02:30:19 DBILLING c:\cadd\design\796887es.050