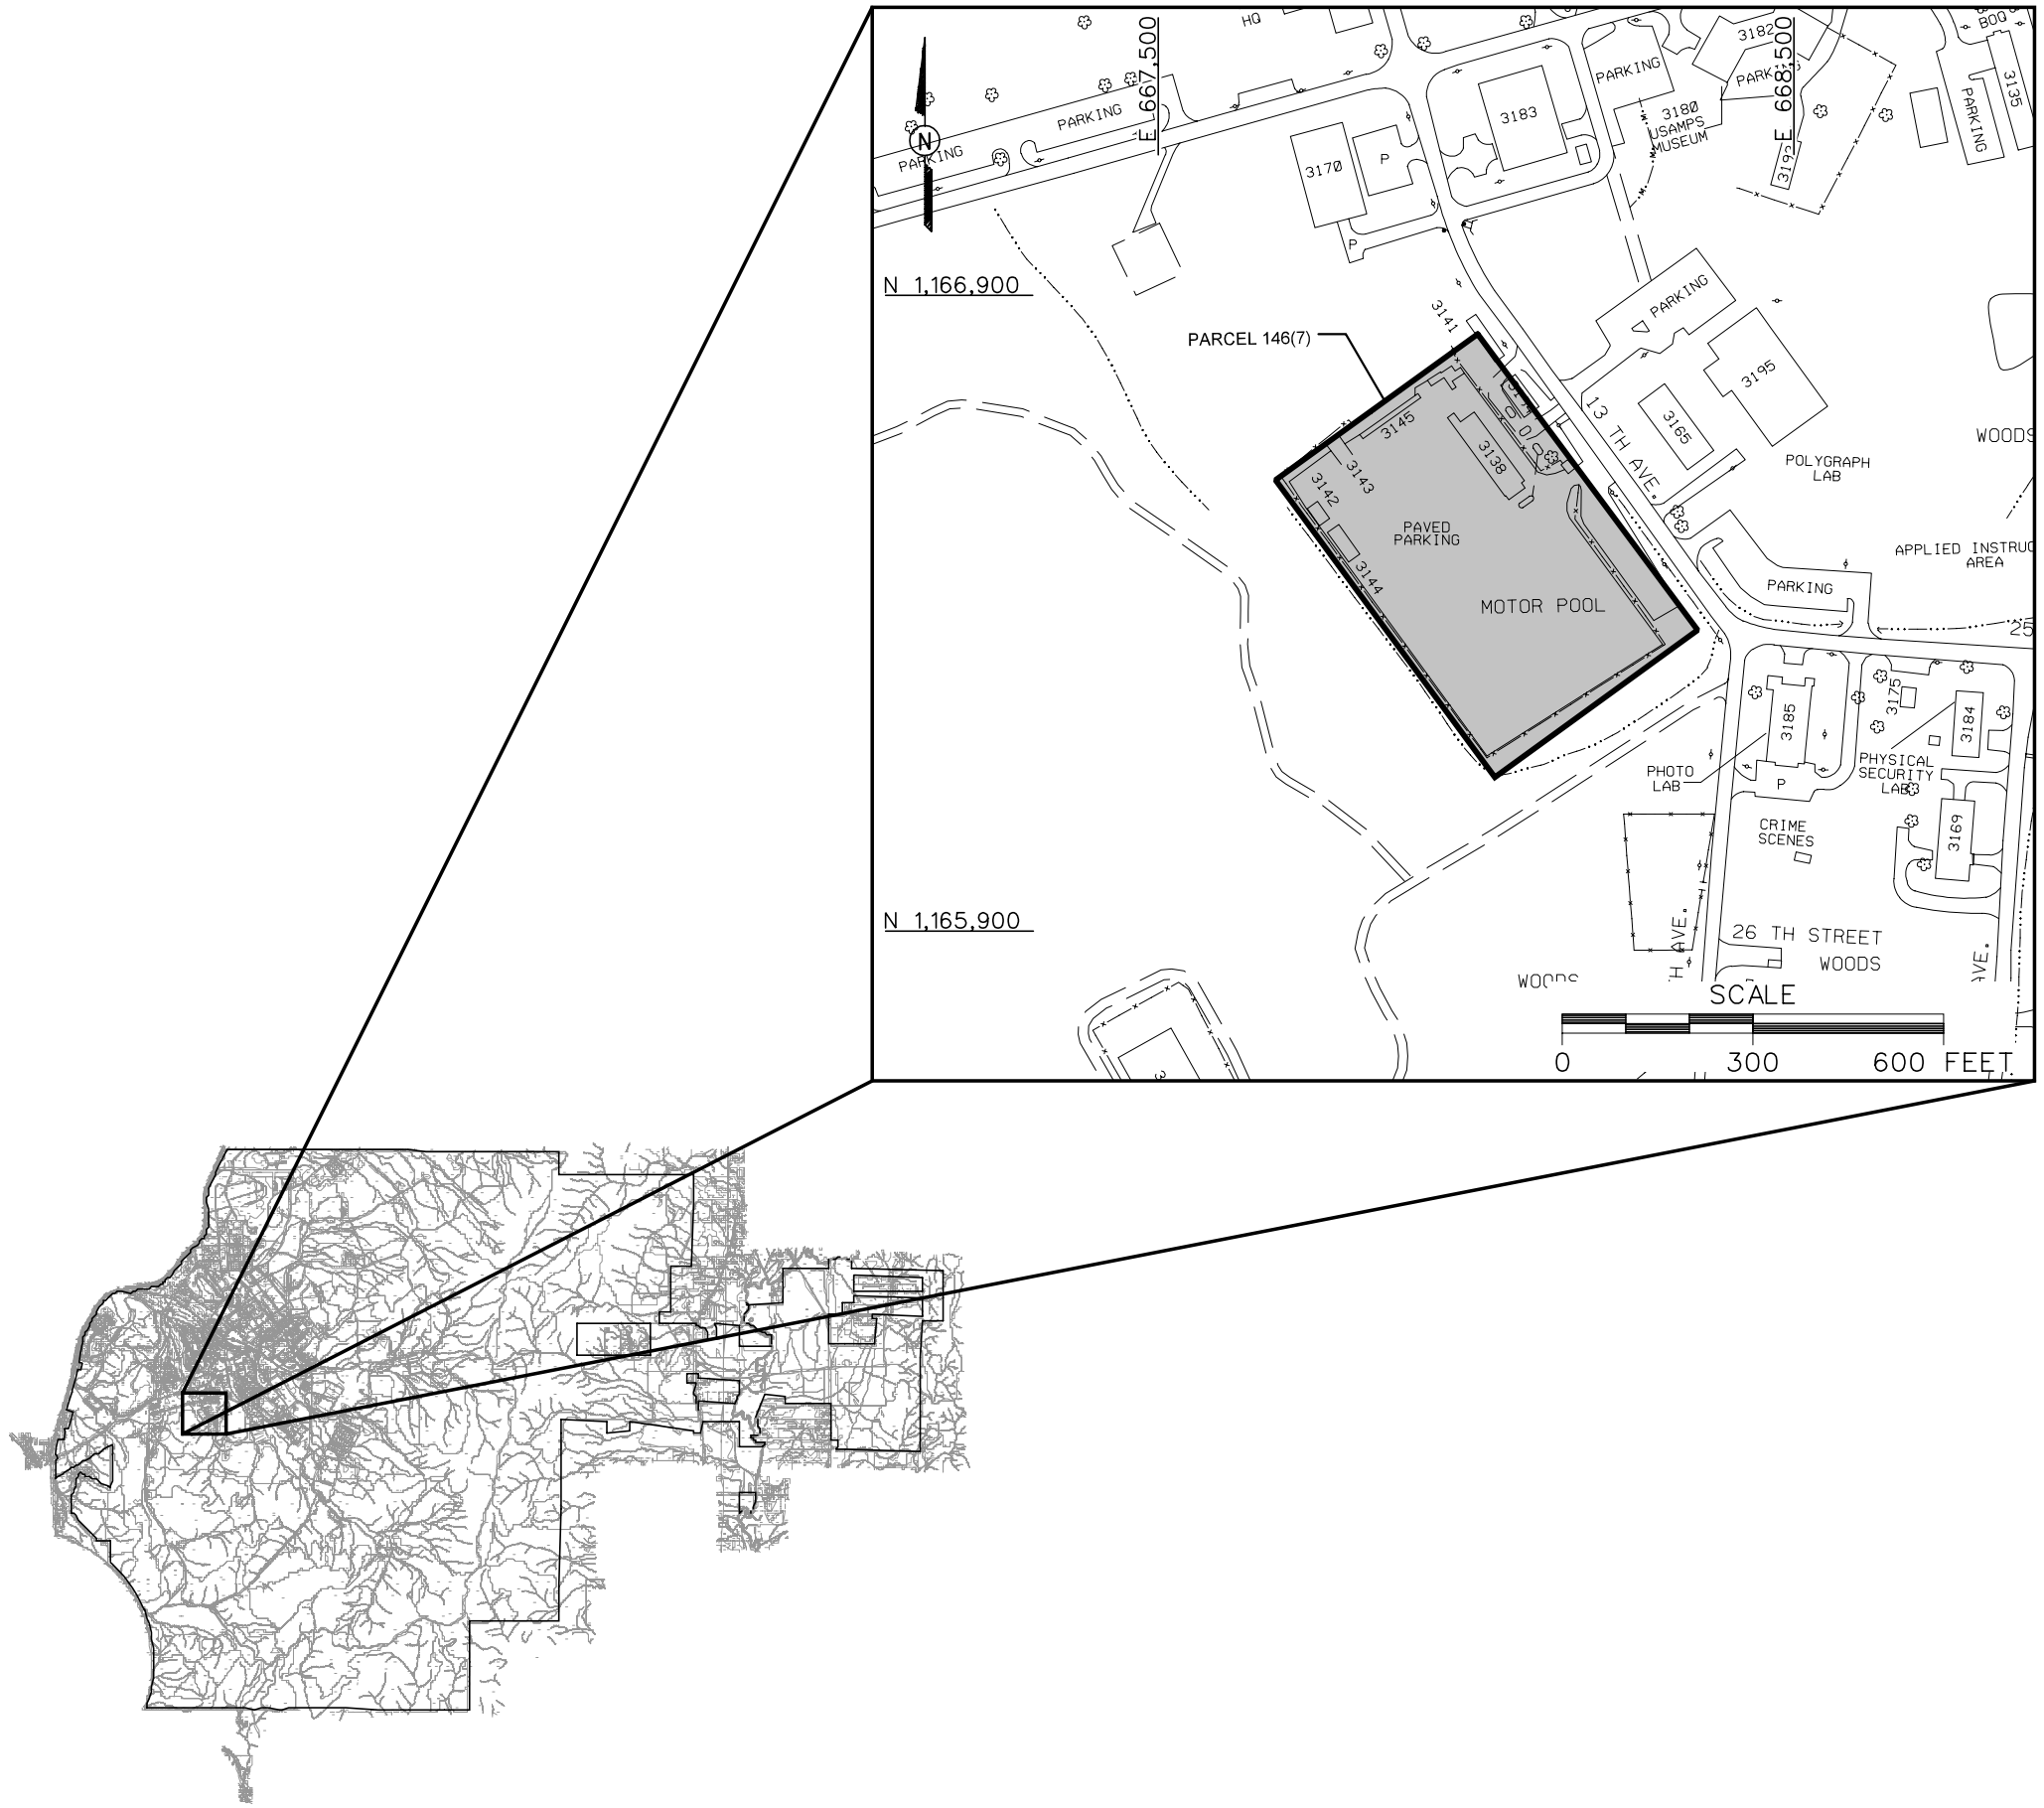

LEGEND

- UNIMPROVED ROADS AND PARKING
- PAVED ROADS AND PARKING
- BUILDING
- TREES / TREELINE
- MARSH / WETLANDS
- PARCEL BOUNDARY
- BRIDGE
- CULVERT WITH HEADWALL
- SURFACE DRAINAGE / CREEK
- MANMADE SURFACE DRAINAGE FEATURE
- FENCE
- RAILROAD
- UTILITY POLE

FIGURE 1-1
SITE LOCATION MAP
MOTOR POOL AREA 3100
PARCELS 146(7), 24(7), 25(7), 73(7), AND 212(7)

U. S. ARMY CORPS OF ENGINEERS
MOBILE DISTRICT
FORT McCLELLAN
CALHOUN COUNTY, ALABAMA
Contract No. DACA21-96-D-0018

IT CORPORATION
A Member of The IT Group

DWG. NO.: ...\774645es.545 | PROJ. NO.: 774645
INITIATOR: J. JENKINS | PROJ. MGR.: J. YACOUB
DRAFT. CHCK. BY: | ENGR. CHCK. BY: J. JENKINS
DATE LAST REV.: | DRAWN BY:
STARTING DATE: 07/11/00 | DRAWN BY: D. BILLINGSLEY
07/18/00 04:22:10 DBILLING c:\cadd\design\774645es.545