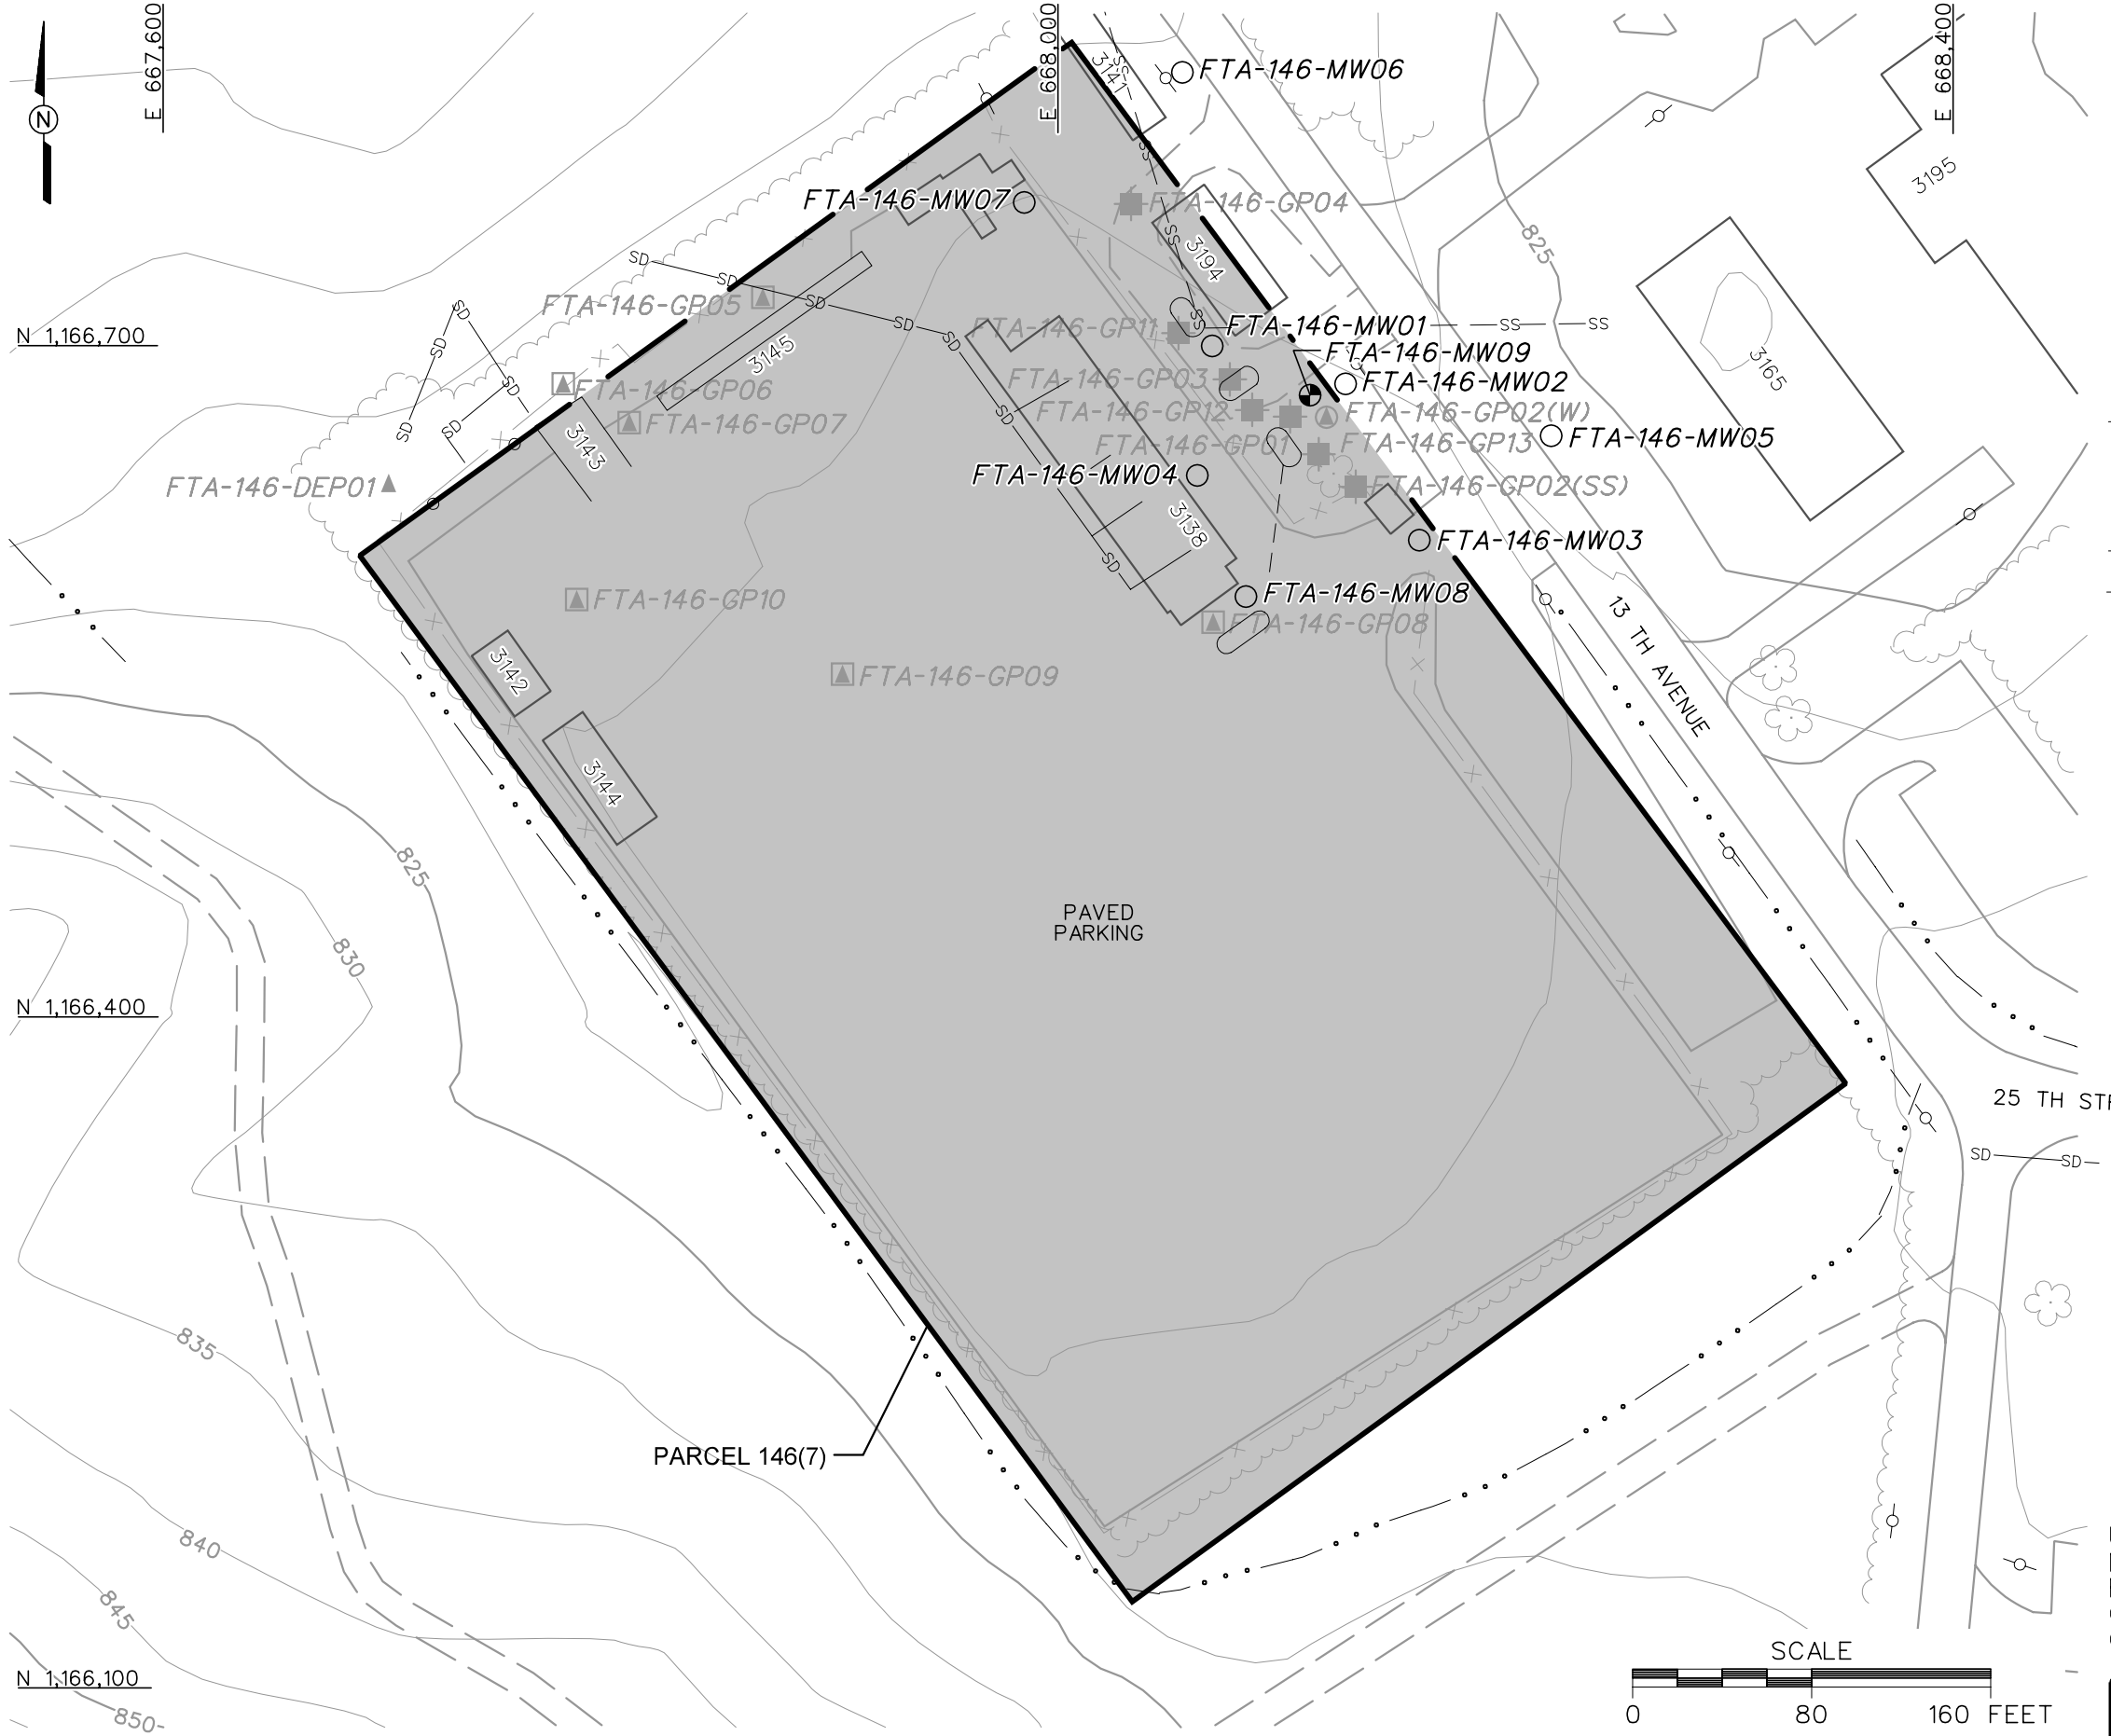

LEGEND

- UNIMPROVED ROADS AND PARKING
- PAVED ROADS AND PARKING
- BUILDING
- TOPOGRAPHIC CONTOURS (CONTOUR INTERVAL - 5 FOOT)
- TREES / TREELINE
- PARCEL BOUNDARY
- SURFACE DRAINAGE / CREEK
- MANMADE SURFACE DRAINAGE FEATURE
- FENCE
- UTILITY POLE
- SANITARY SEWER LINE
- STORM DRAINAGE LINE
- EXISTING GROUNDWATER SAMPLE LOCATION
- EXISTING SUBSURFACE SOIL SAMPLE LOCATION
- EXISTING GROUNDWATER, SURFACE AND SUBSURFACE SOIL SAMPLE LOCATION
- EXISTING DEPOSITIONAL SOIL SAMPLE LOCATION
- PROPOSED RESIDUUM MONITORING WELL LOCATION
- PROPOSED BEDROCK MONITORING WELL LOCATION

FIGURE 3-1
PROPOSED SAMPLE LOCATION MAP
MOTOR POOL AREA 3100
PARCELS 146(7), 24(7), 25(7), 73(7), AND 212(7)

U. S. ARMY CORPS OF ENGINEERS
MOBILE DISTRICT
FORT McCLELLAN
CALHOUN COUNTY, ALABAMA
Contract No. DACA21-96-D-0018

IT CORPORATION
A Member of The IT Group

DWG. NO.: ...\774645es.537
PROJ. NO.: 774645
INITIATOR: J. JENKINS
PROJ. MGR.: J. YACOUB
DRAFT. CHCK. BY:
ENGR. CHCK. BY: J. JENKINS
DATE LAST REV.:
DRAWN BY:
STARTING DATE: 07/11/00
DRAWN BY: D. BILLINGSLEY
07/18/00
04:34:03
DBILLING
c:\cadd\design\774645es.537