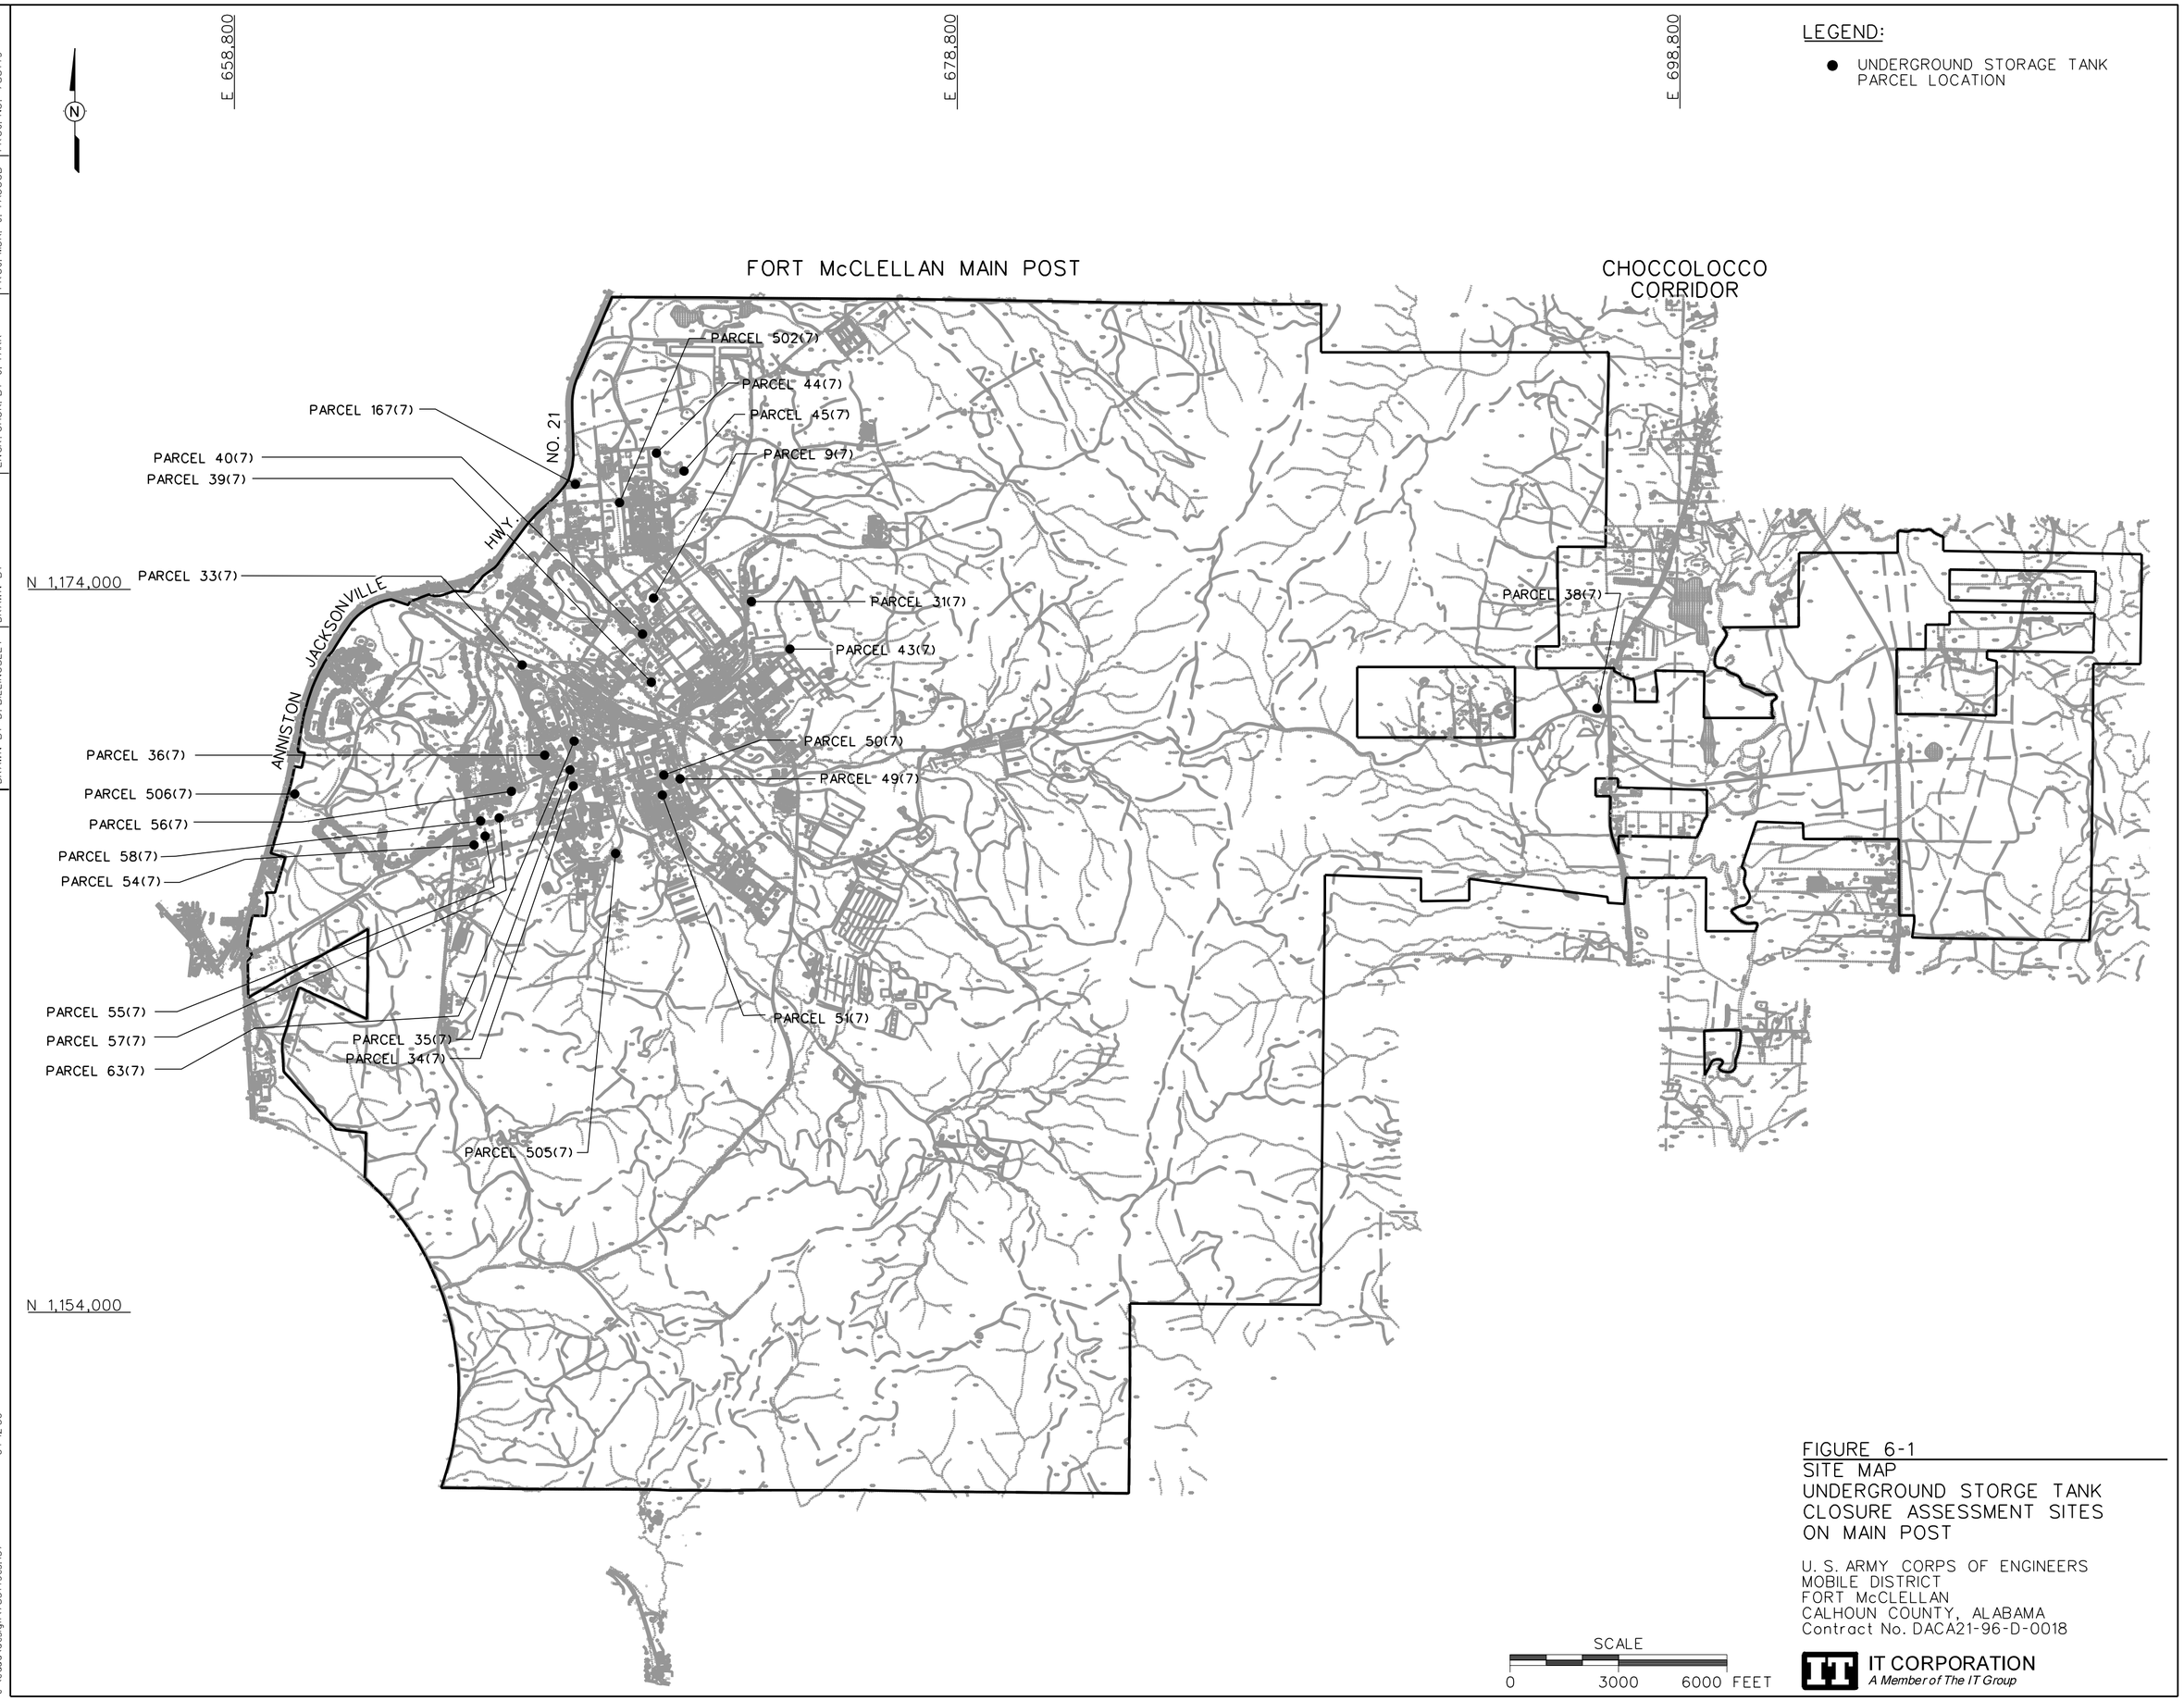

FIGURE 6-1
SITE MAP
UNDERGROUND STORGE TANK
CLOSURE ASSESSMENT SITES
ON MAIN POST

U. S. ARMY CORPS OF ENGINEERS
MOBILE DISTRICT
FORT McCLELLAN
CALHOUN COUNTY, ALABAMA
Contract No. DACA21-96-D-0018

IT CORPORATION
A Member of The IT Group

STARTING DATE: 05/28/99	DATE LAST REV.:	DRAFT. CHCK. BY:	INITIATOR: J. TARR	DWG. NO.: ...\783149es.137
DRAWN BY: D. BILLINGSLEY	DRAWN BY:	ENGR. CHCK. BY: J. TARR	PROJ. MGR.: J. YACOUB	PROJ. NO.: 783149

DBILLING 02/12/01 04:12:30 c:\cadd\design\783149es.137