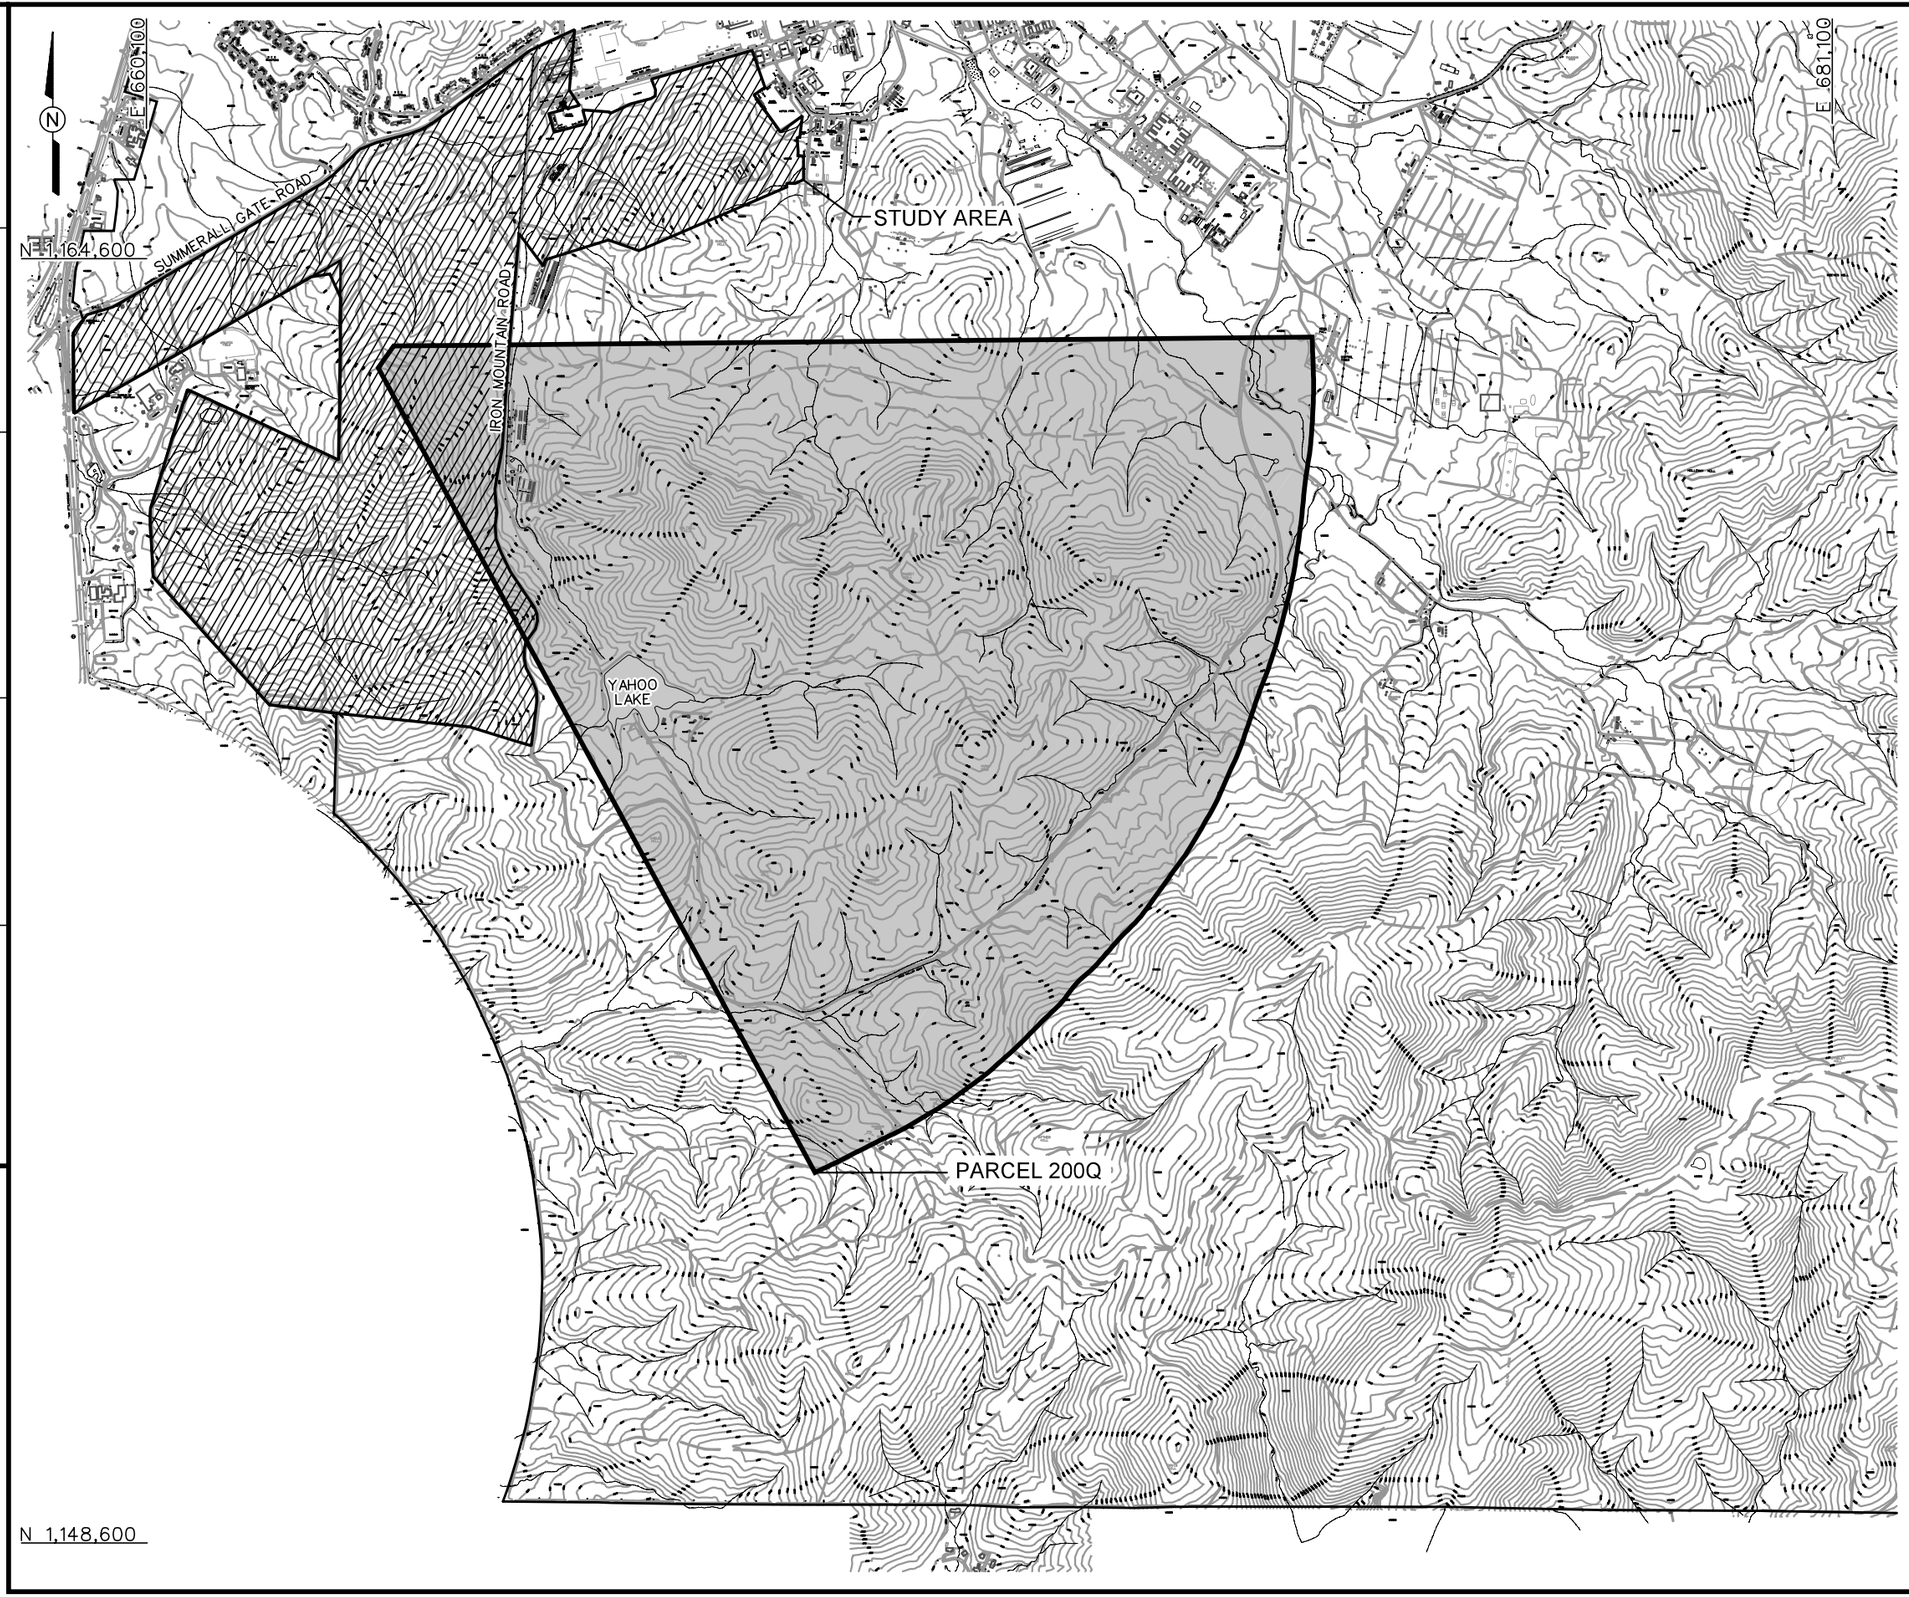

LEGEND

- UNIMPROVED ROADS AND PARKING
- PAVED ROADS AND PARKING
- BUILDING
- TOPOGRAPHIC CONTOURS (CONTOUR INTERVAL - 25 FOOT)
- TREES / TREELINE
- PARCEL BOUNDARY
- SURFACE DRAINAGE / CREEK
- UTILITY POLE
- FENCE
- BERM

SCALE

0 2000 4000 FEET

FIGURE 1-18
SITE MAP
FORMER RIFLE RANGE
PARCEL 200Q

U. S. ARMY CORPS OF ENGINEERS
MOBILE DISTRICT
FORT McCLELLAN
CALHOUN COUNTY, ALABAMA
Contract No. DACA21-96-D-0018

IT CORPORATION
A Member of The IT Group

DWG. NO.: ...\796887es.095
PROJ. NO.: 796887
INITIATOR: J. RAGSDALE
PROJ. MGR.: J. YACOUB
DRAFT. CHCK. BY:
ENGR. CHCK. BY: J. RAGSDALE
DATE LAST REV.:
DRAWN BY:
STARTING DATE: 06/05/00
DRAWN BY: D. BILLINGSLEY
03/02/01
04:20:02 PM
DBILLING
c:\cadd\design\796887es.095