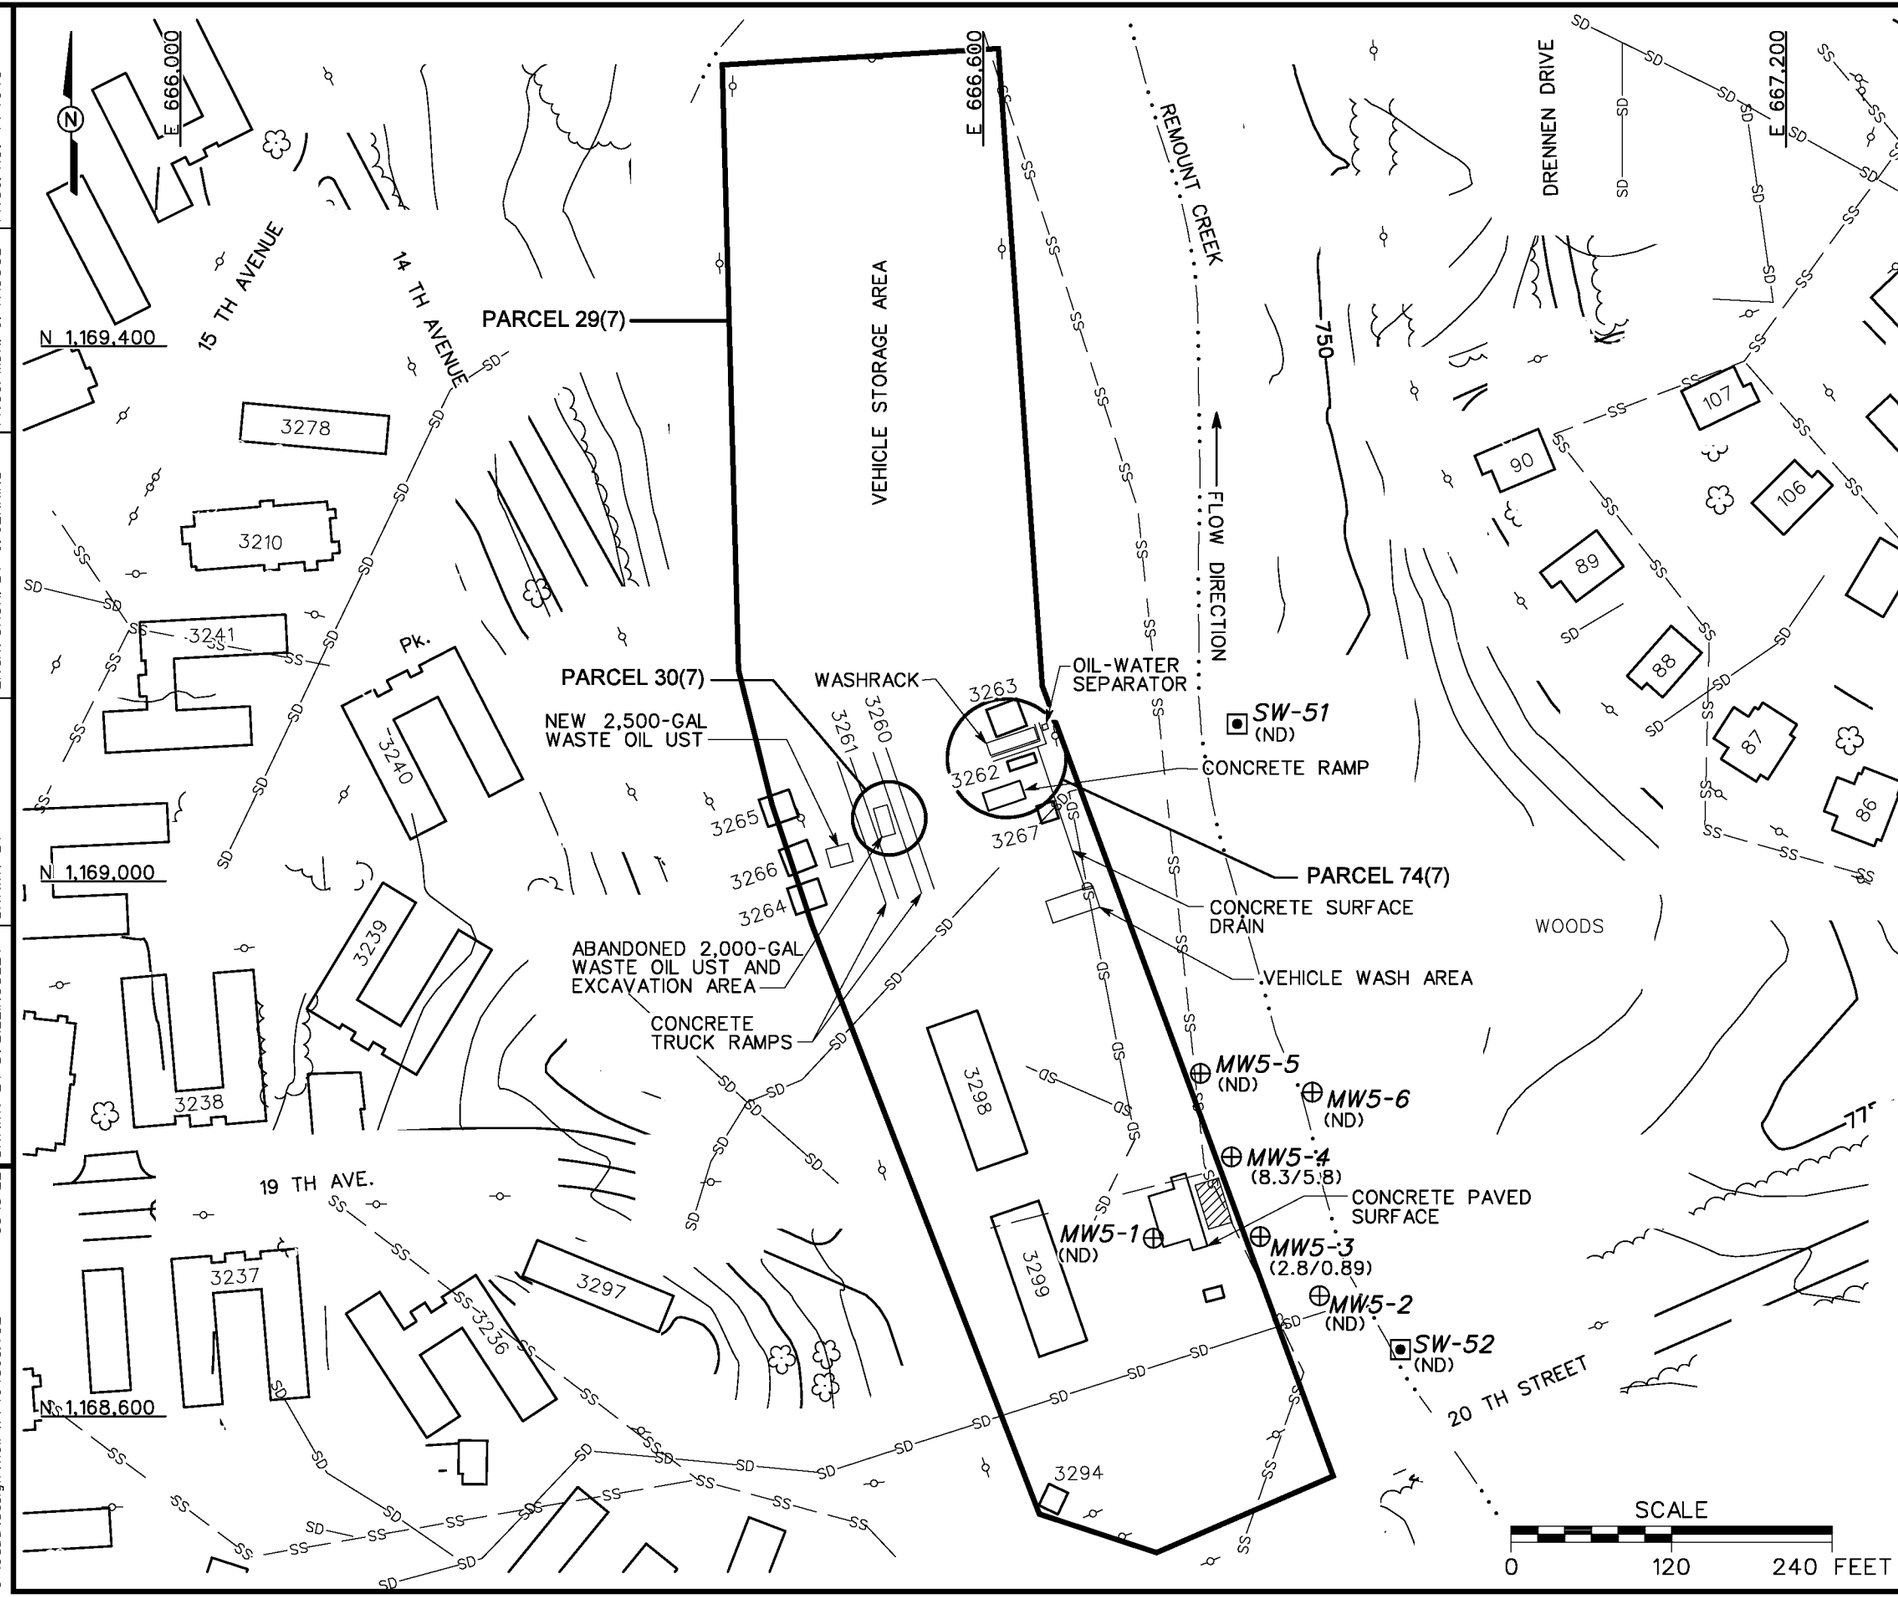

LEGEND

- UNIMPROVED ROADS AND PARKING
- PAVED ROADS AND PARKING
- BUILDING
- TOPOGRAPHIC CONTOURS (CONTOUR INTERVAL - 5 FOOT)
- TREES / TREELINE
- PARCEL BOUNDARY
- SURFACE DRAINAGE / CREEK
- FENCE
- UTILITY POLE
- SS — SANITARY SEWER LINE
- SD — STORM DRAINAGE LINE
- EXCAVATED UST AREA
- EXISTING RESIDUUM MONITORING WELL LOCATION
- EXISTING SURFACE WATER SAMPLE LOCATION
- (ND) NOT DETECTED
- (ug/L) MICROGRAMS/LITER (PARTS PER BILLION)
- 8.3/5.8 BENZENE CONCENTRATION (ug/L) GROUNDWATER (1990/1992)

FIGURE 2-2
BENZENE CONCENTRATIONS IN GROUNDWATER BUILDING 3299 (1990/1992) 11th CHEMICAL MOTOR POOL AREA PARCELS 29(7), 30(7), AND 74(7)

U. S. ARMY CORPS OF ENGINEERS
MOBILE DISTRICT
FORT McCLELLAN
CALHOUN COUNTY, ALABAMA
Contract No. DACA21-96-D-0018

IT CORPORATION
A Member of The IT Group

DWG. NO.: ...\774645es.452	PROJ. NO.: 774645		
INITIATOR: J. JENKINS	PROJ. MGR.: J. YACOUB		
DRAFT. CHCK. BY:	ENGR. CHCK. BY: J. JENKINS		
DATE LAST REV.:	DRAWN BY:		
STARTING DATE: 01/20/00	DRAWN BY: D. BILLINGSLEY		
12/22/00	09:13:22	awsmith	c:\cadd\design\view\774645es.452