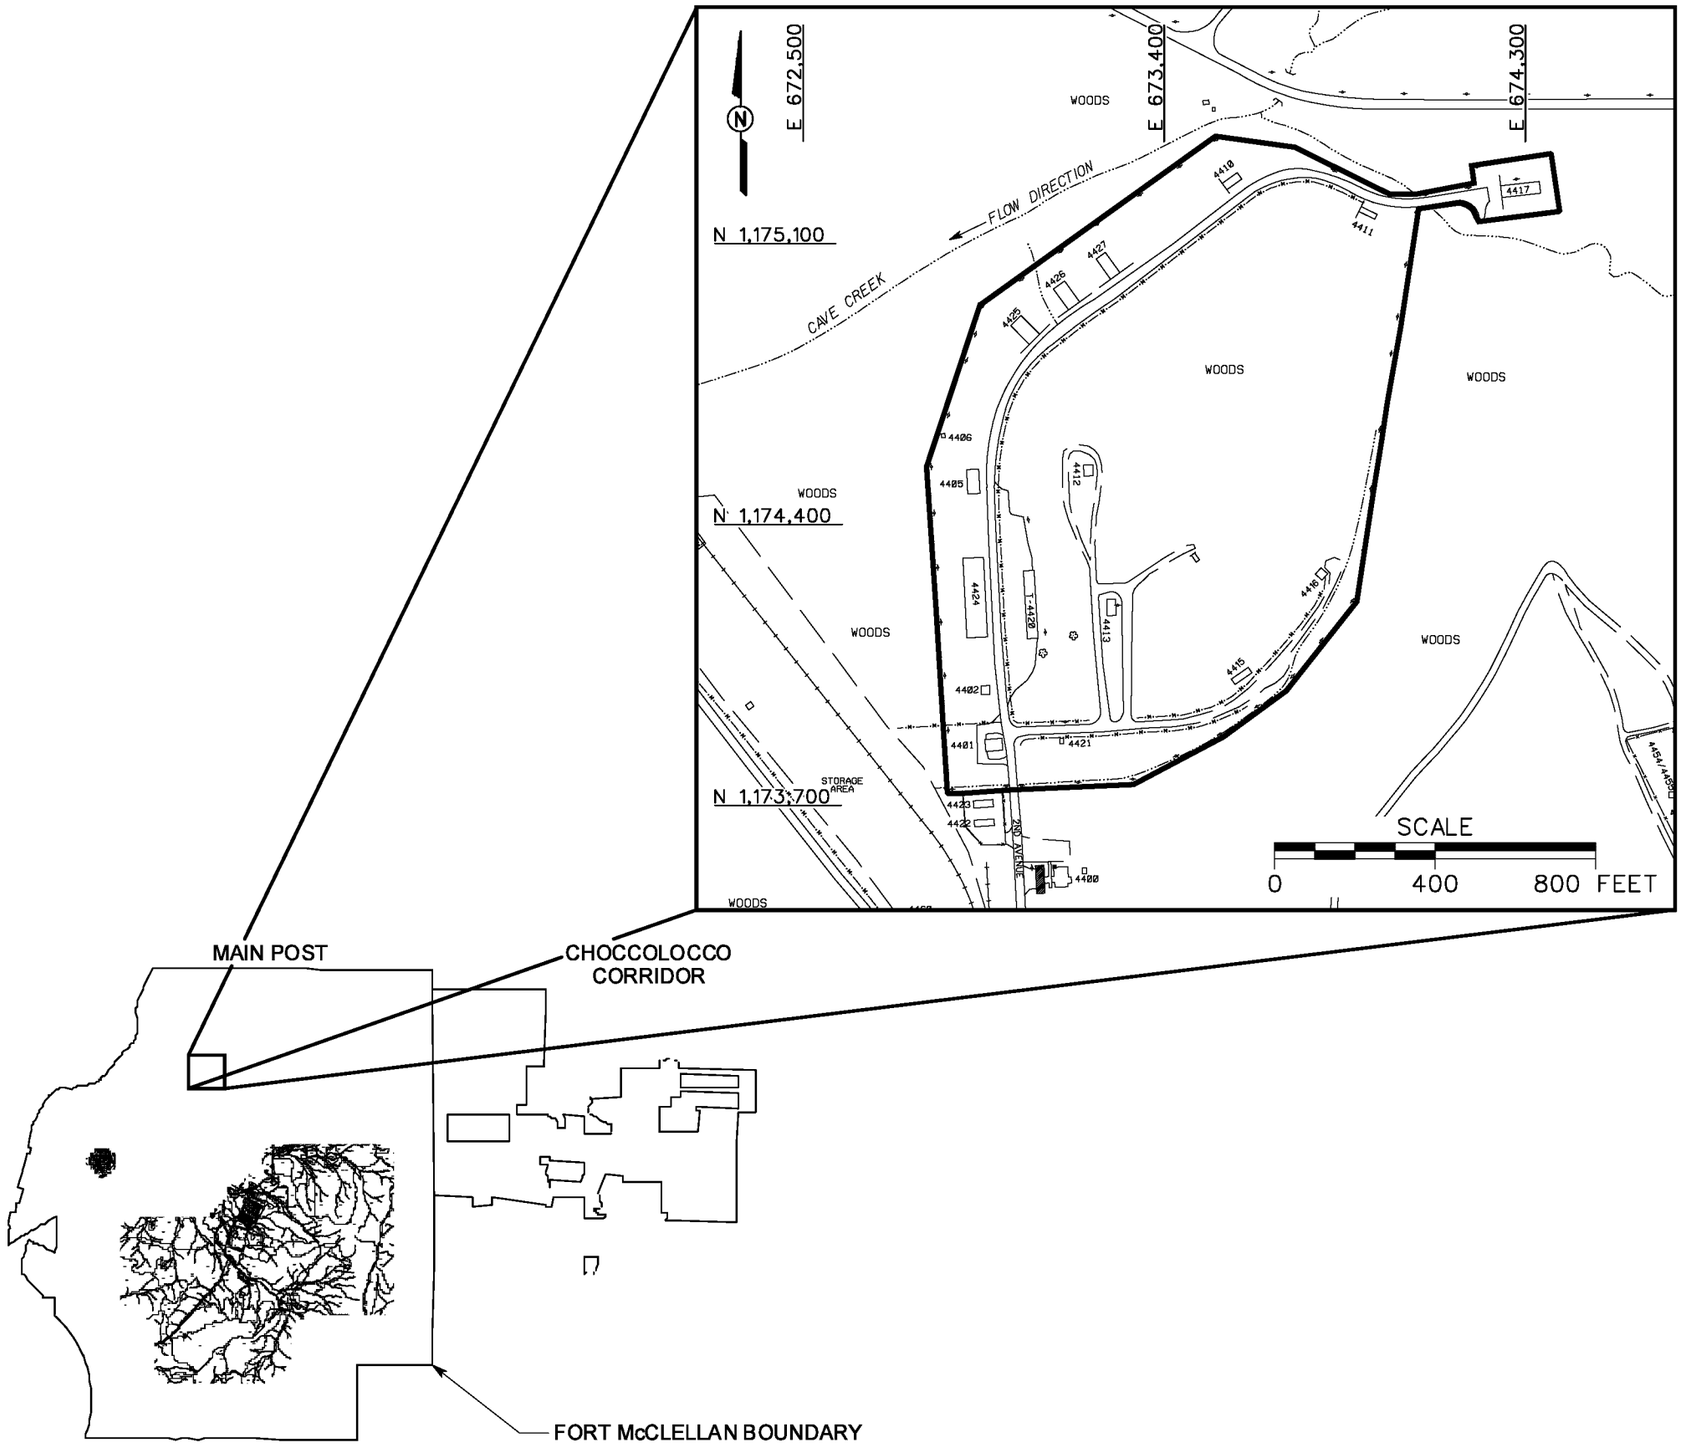

LEGEND

- UNIMPROVED ROADS AND PARKING
- PAVED ROADS AND PARKING
- BUILDING
- PARCEL BOUNDARY
- SURFACE DRAINAGE / CREEK
- FENCE
- RAILROAD
- UTILITY POLE

FIGURE 1-1
SITE LOCATION MAP
AMMUNITION SUPPLY POINT AND
BUILDING 4416
PARCELS 197(7) AND 199(7)

U. S. ARMY CORPS OF ENGINEERS
MOBILE DISTRICT
FORT McCLELLAN
CALHOUN COUNTY, ALABAMA
Contract No. DACA21-96-D-0018

IT CORPORATION
A Member of The IT Group

DWG. NO.: ...\774645es.704 | INITIATOR: D. LAMB | DRAFT. CHCK. BY: | DATE LAST REV.: | STARTING DATE: 01/03/01 | 02/14/01
PROJ. NO.: 774645 | PROJ. MGR.: J. YACOUB | ENGR. CHCK. BY: D. LAMB | DRAWN BY: | DRAWN BY: D. BILLINGSLEY | 01:49:03 PM
DBILLING c:\cadd\design\774645es.704