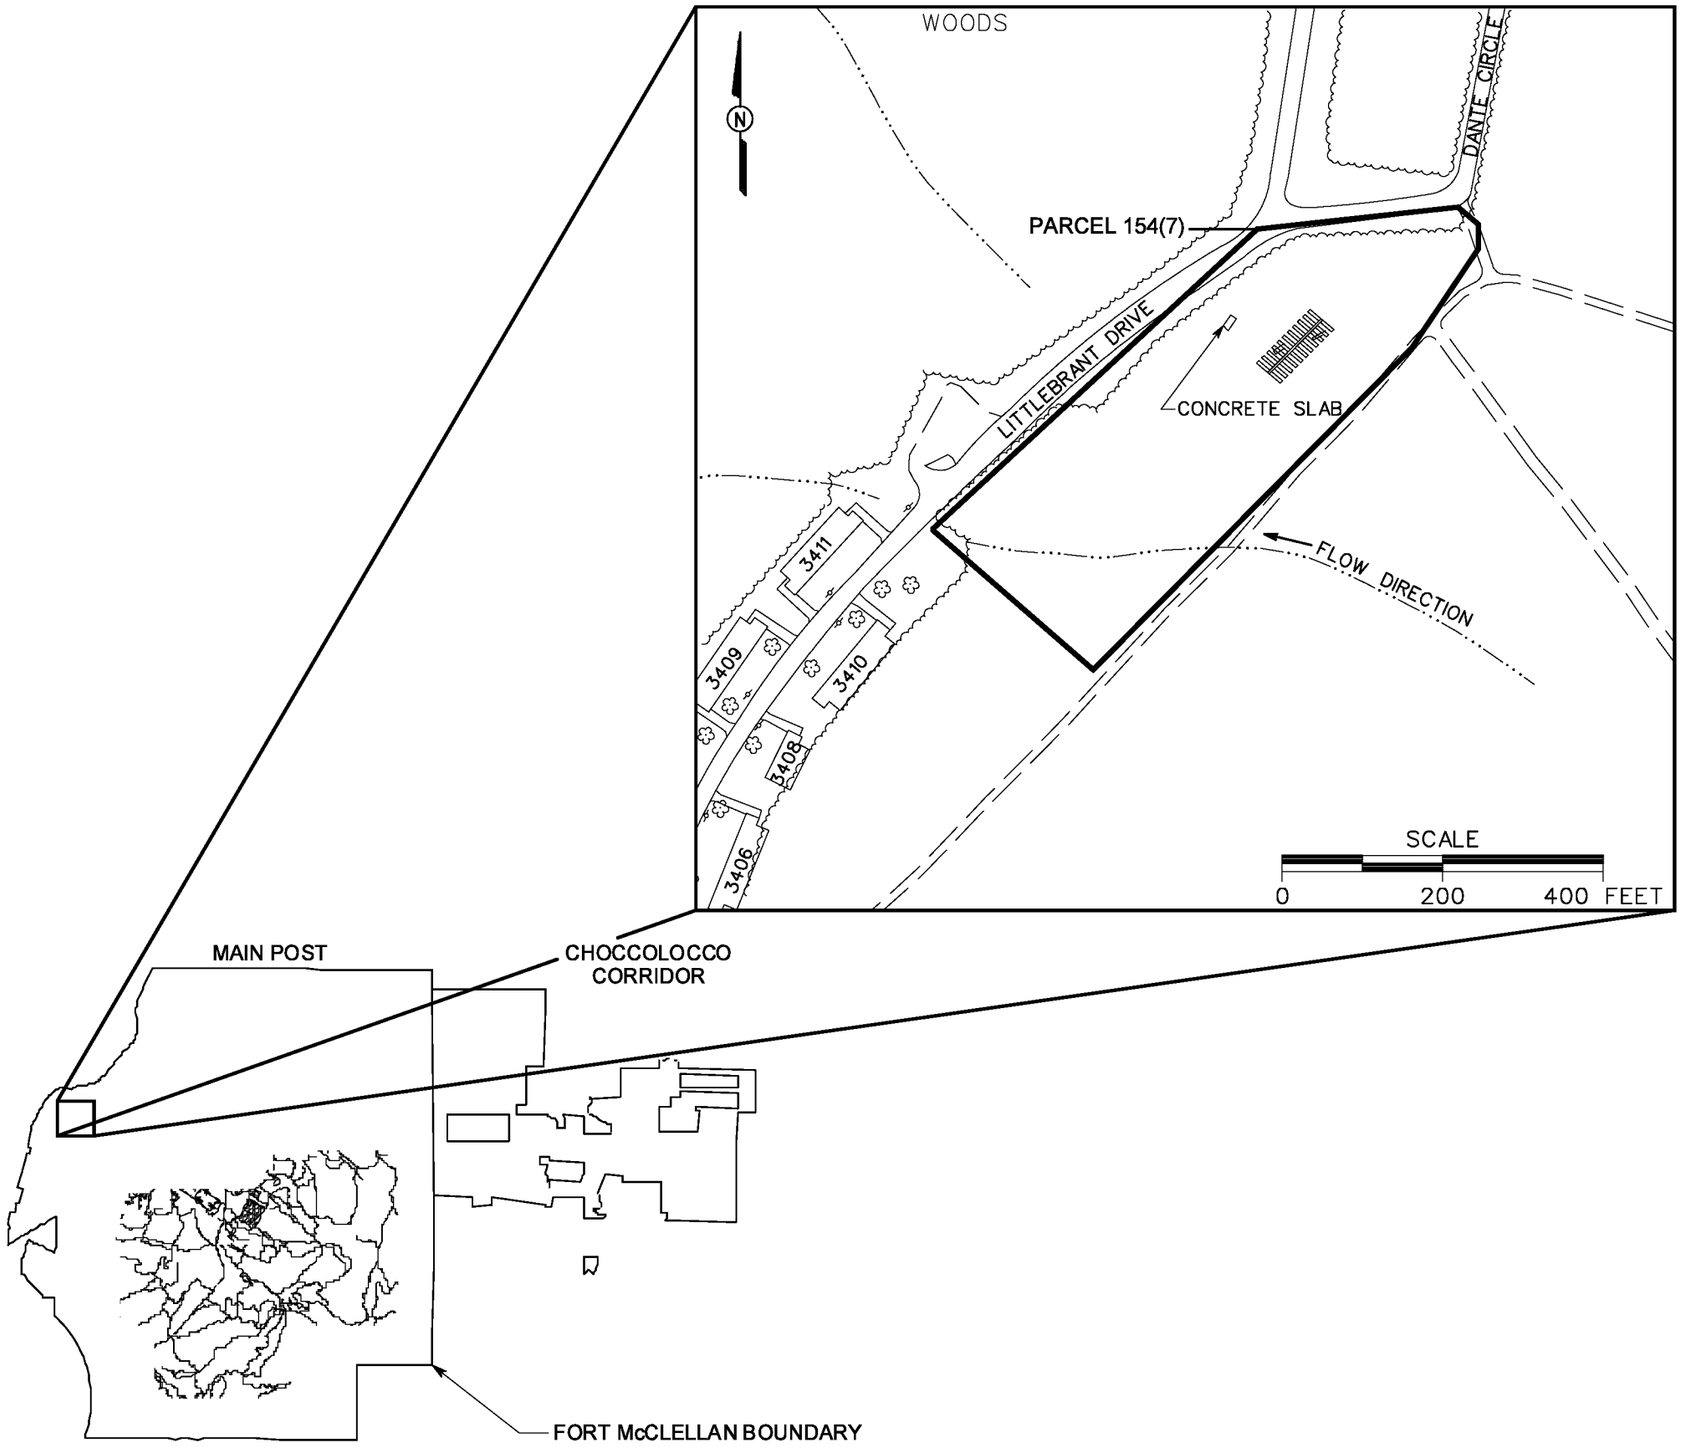

LEGEND

- UNIMPROVED ROADS AND PARKING
- PAVED ROADS AND PARKING
- BUILDING
- TREES / TREELINE
- PARCEL BOUNDARY
- SURFACE DRAINAGE / CREEK
- TEST PIT EXCAVATION
- TRENCHES

FIGURE 1-1
SITE LOCATION MAP
GROUND SCAR WITH TRENCHES
AT LITTLEBRANT DRIVE
PARCEL 154(7)

U. S. ARMY CORPS OF ENGINEERS
MOBILE DISTRICT
FORT McCLELLAN
CALHOUN COUNTY, ALABAMA
Contract No. DACA21-96-D-0018

IT CORPORATION
A Member of The IT Group

DBILLING 07/17/01 02:21:26 PM c:\cadd\design\783149es.229

STARTING DATE: 07/06/01	DATE LAST REV.:	DRAFT. CHCK. BY:	INITIATOR: G. SISCO
DRAWN BY: D. BOMAR	DRAWN BY:	ENGR. CHCK. BY: S. MORAN	PROJ. MGR.: J. YACOUB

DWG. NO.: ...\783149es.229
PROJ. NO.: 783149