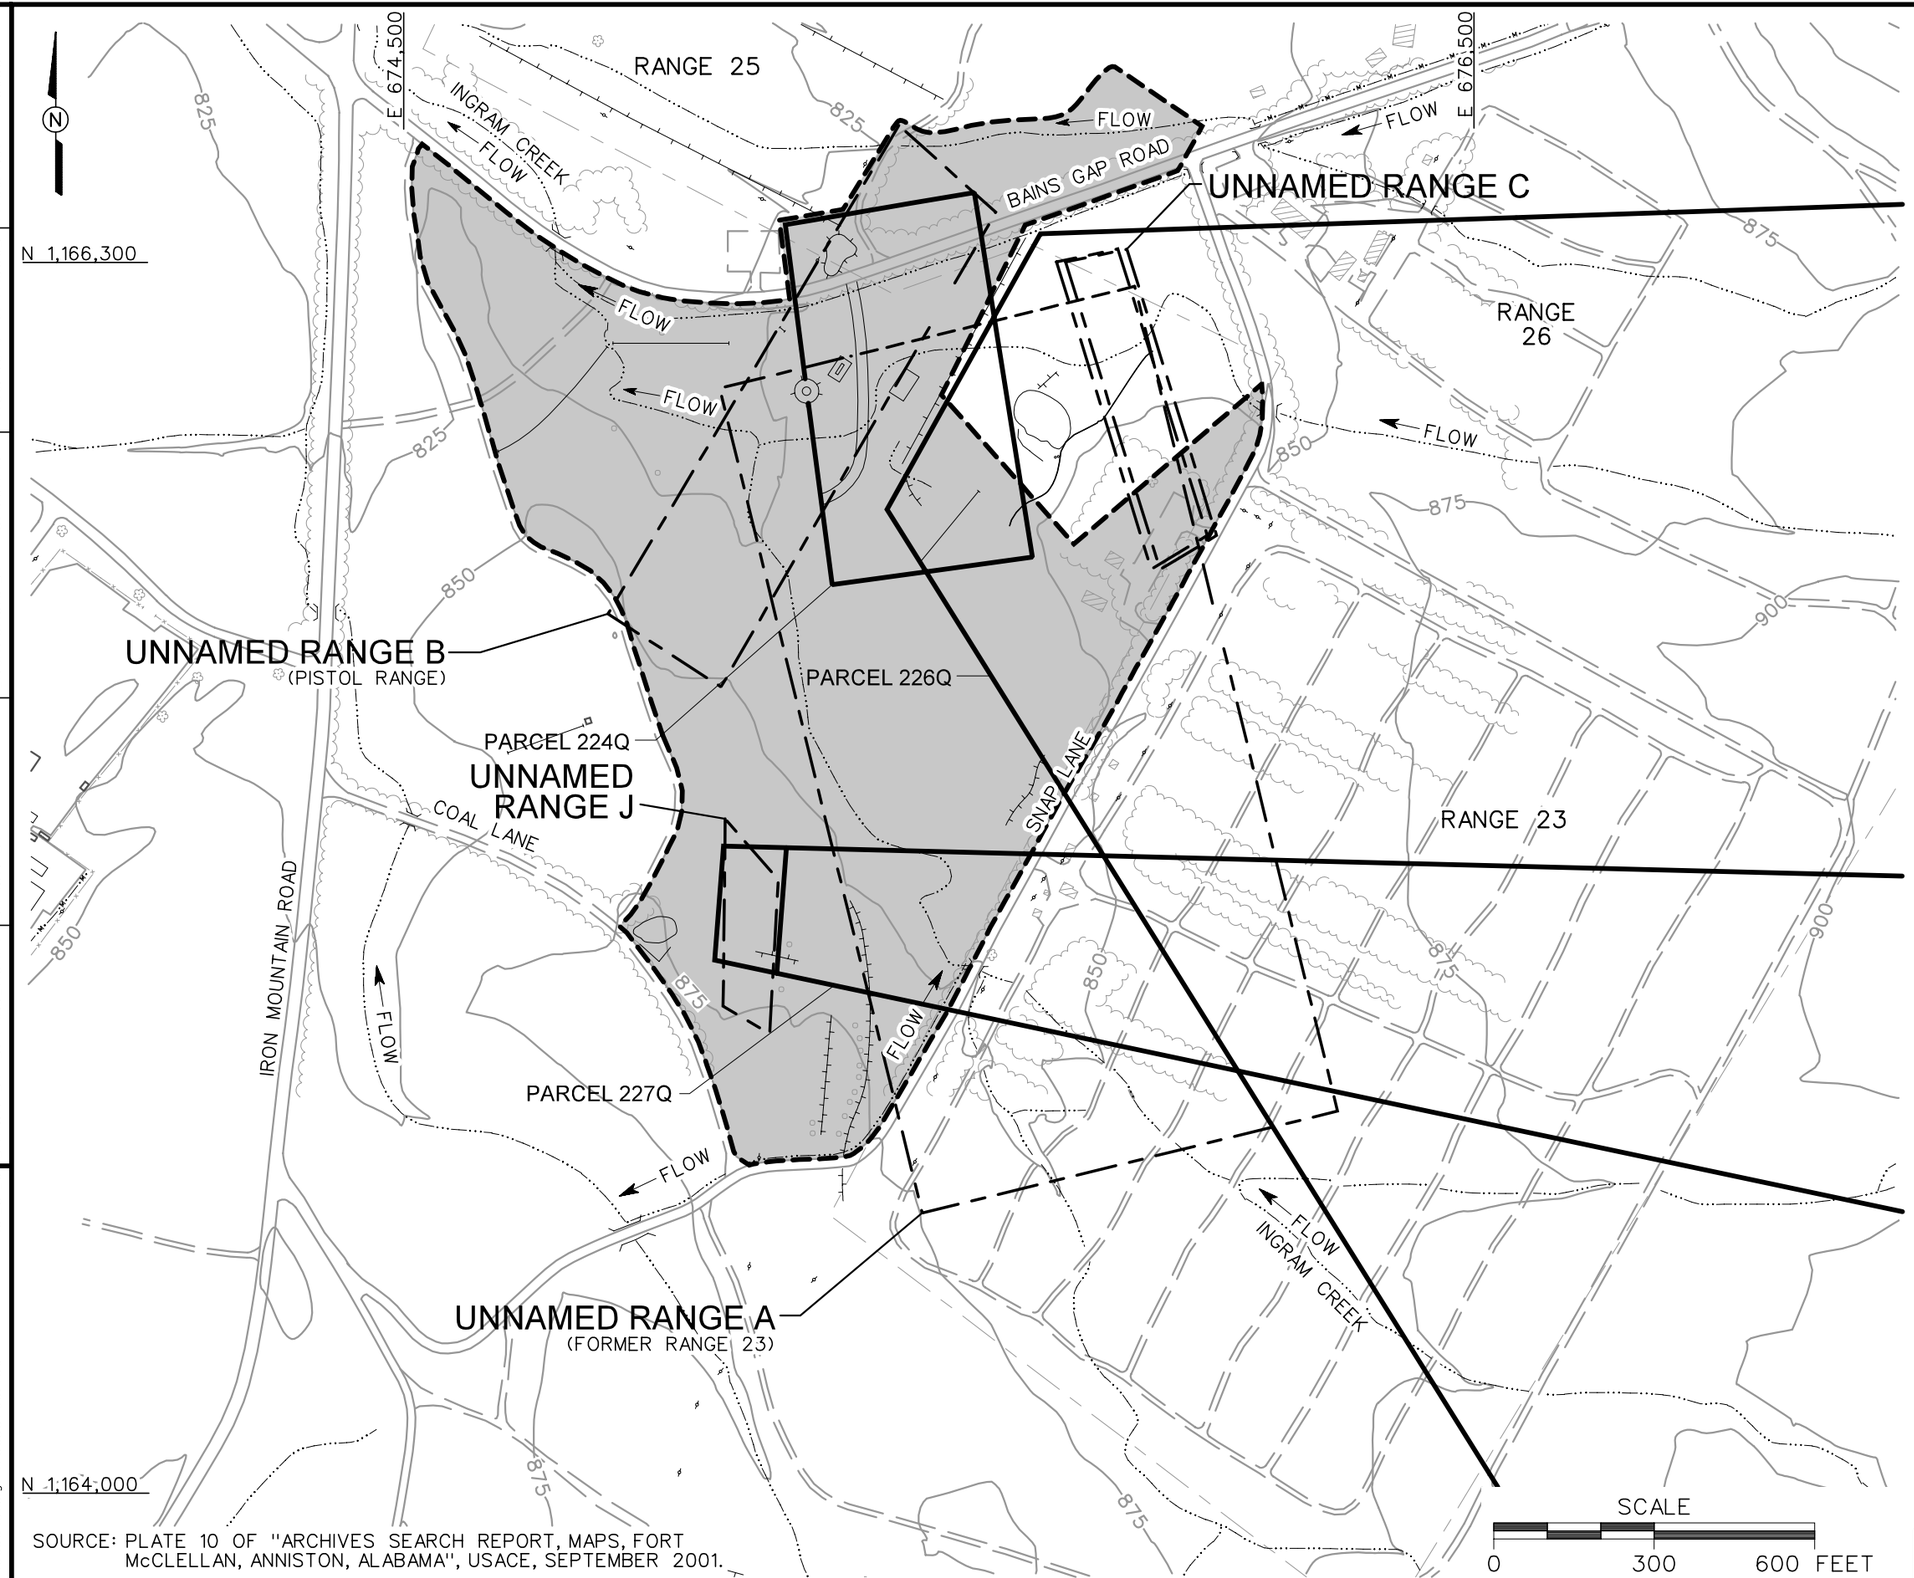

SOURCE: PLATE 10 OF "ARCHIVES SEARCH REPORT, MAPS, FORT McCLELLAN, ANNISTON, ALABAMA", USACE, SEPTEMBER 2001.

LEGEND

- UNIMPROVED ROADS AND PARKING
- PAVED ROADS AND PARKING
- FORMER BUILDING
- TOPOGRAPHIC CONTOURS (CONTOUR INTERVAL - 25 FOOT)
- TREES / TREELINE
- AREA OF INVESTIGATION
- PARCEL BOUNDARY
- CULVERT WITH HEADWALL
- SURFACE DRAINAGE / CREEK
- UNNAMED RANGE SHOWN ON ARCHIVES SEARCH REPORT (ASR) MAPS

FIGURE 1-6
ASR PLATE 10 SITE MAP
RANGES SOUTH OF RANGE 25,
PARCELS 224Q, 226Q, AND 227Q

U. S. ARMY CORPS OF ENGINEERS
MOBILE DISTRICT
FORT McCLELLAN
CALHOUN COUNTY, ALABAMA
Contract No. DACA21-96-D-0018

IT CORPORATION
A Member of The IT Group

DWG. NO.: ...\796887es.436	PROJ. NO.: 796887		
INITIATOR: T. WINTON	PROJ. MGR.: J. YACOUB		
DRAFT. CHCK. BY:	ENGR. CHCK. BY: S. MORAN		
DATE LAST REV.:	DRAWN BY:		
STARTING DATE: 05/15/02	DRAWN BY: B. VANDERGRIFF		
05/31/02	10:28:29	bvanderg	c:\cadd\design\796887es.436