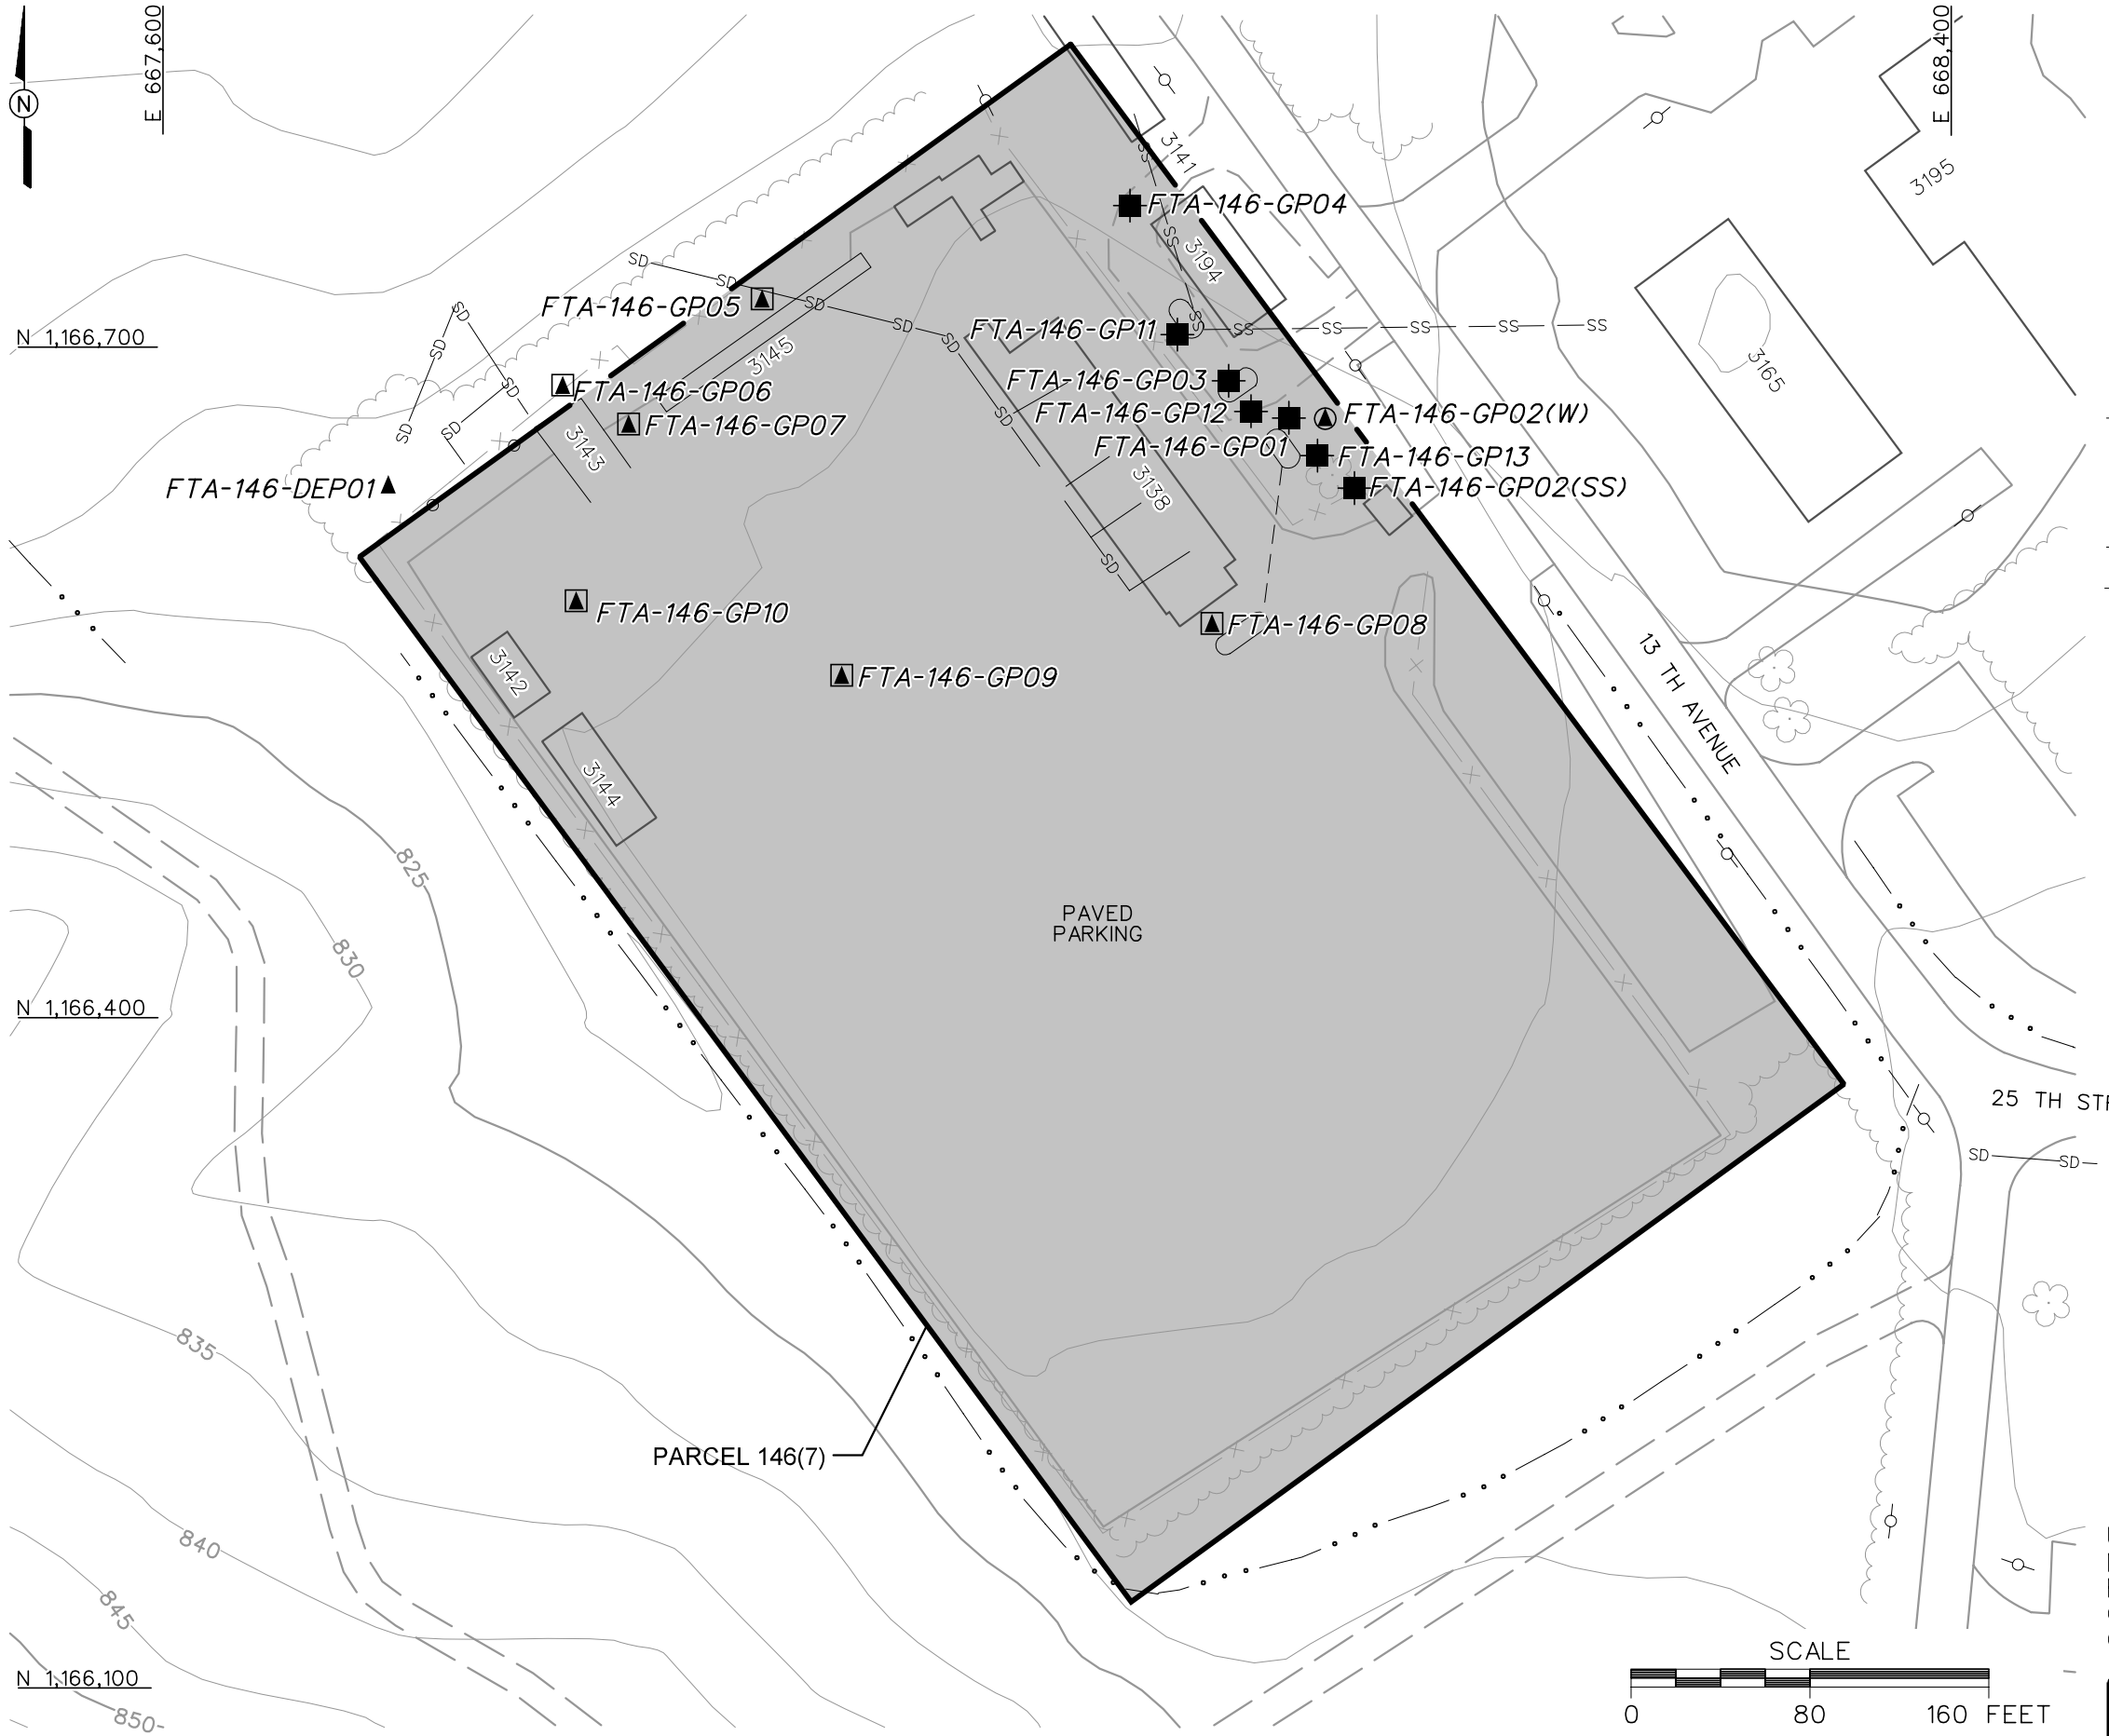

LEGEND

- UNIMPROVED ROADS AND PARKING
- PAVED ROADS AND PARKING
- BUILDING
- TOPOGRAPHIC CONTOURS (CONTOUR INTERVAL - 5 FOOT)
- TREES / TREELINE
- PARCEL BOUNDARY
- SURFACE DRAINAGE / CREEK
- MANMADE SURFACE DRAINAGE FEATURE
- FENCE
- UTILITY POLE
- SANITARY SEWER LINE
- STORM DRAINAGE LINE
- EXISTING GROUNDWATER SAMPLE LOCATION
- EXISTING SUBSURFACE SOIL SAMPLE LOCATION
- EXISTING GROUNDWATER, SURFACE AND SUBSURFACE SOIL SAMPLE LOCATION
- EXISTING DEPOSITIONAL SOIL SAMPLE LOCATION

FIGURE 2-1
SAMPLE LOCATION MAP
MOTOR POOL AREA 3100
PARCELS 146(7), 24(7), 25(7), 73(7), AND 212(7)

U. S. ARMY CORPS OF ENGINEERS
MOBILE DISTRICT
FORT McCLELLAN
CALHOUN COUNTY, ALABAMA
Contract No. DACA21-96-D-0018

IT CORPORATION
A Member of The IT Group

DWG. NO.:...\774645es.544 | PROJ. NO.: 774645
INITIATOR: J. JENKINS | PROJ. MGR.: J. YACOUB
DRAFT. CHCK. BY: | ENGR. CHCK. BY: J. JENKINS
DATE LAST REV.: | DRAWN BY:
STARTING DATE: 07/11/00 | DRAWN BY: D. BILLINGSLEY
07/18/00 04:25:51 DBILLING c:\cadd\design\774645es.544